K&E BALTIMORE 17 0153 PHOENIX 10-75 MC 4156

F.H.W.A. REGION NO.	STATE	FED. AID PROJ. NO.	SHEET NO.	TOTAL SHEETS
3	MD.		3	7

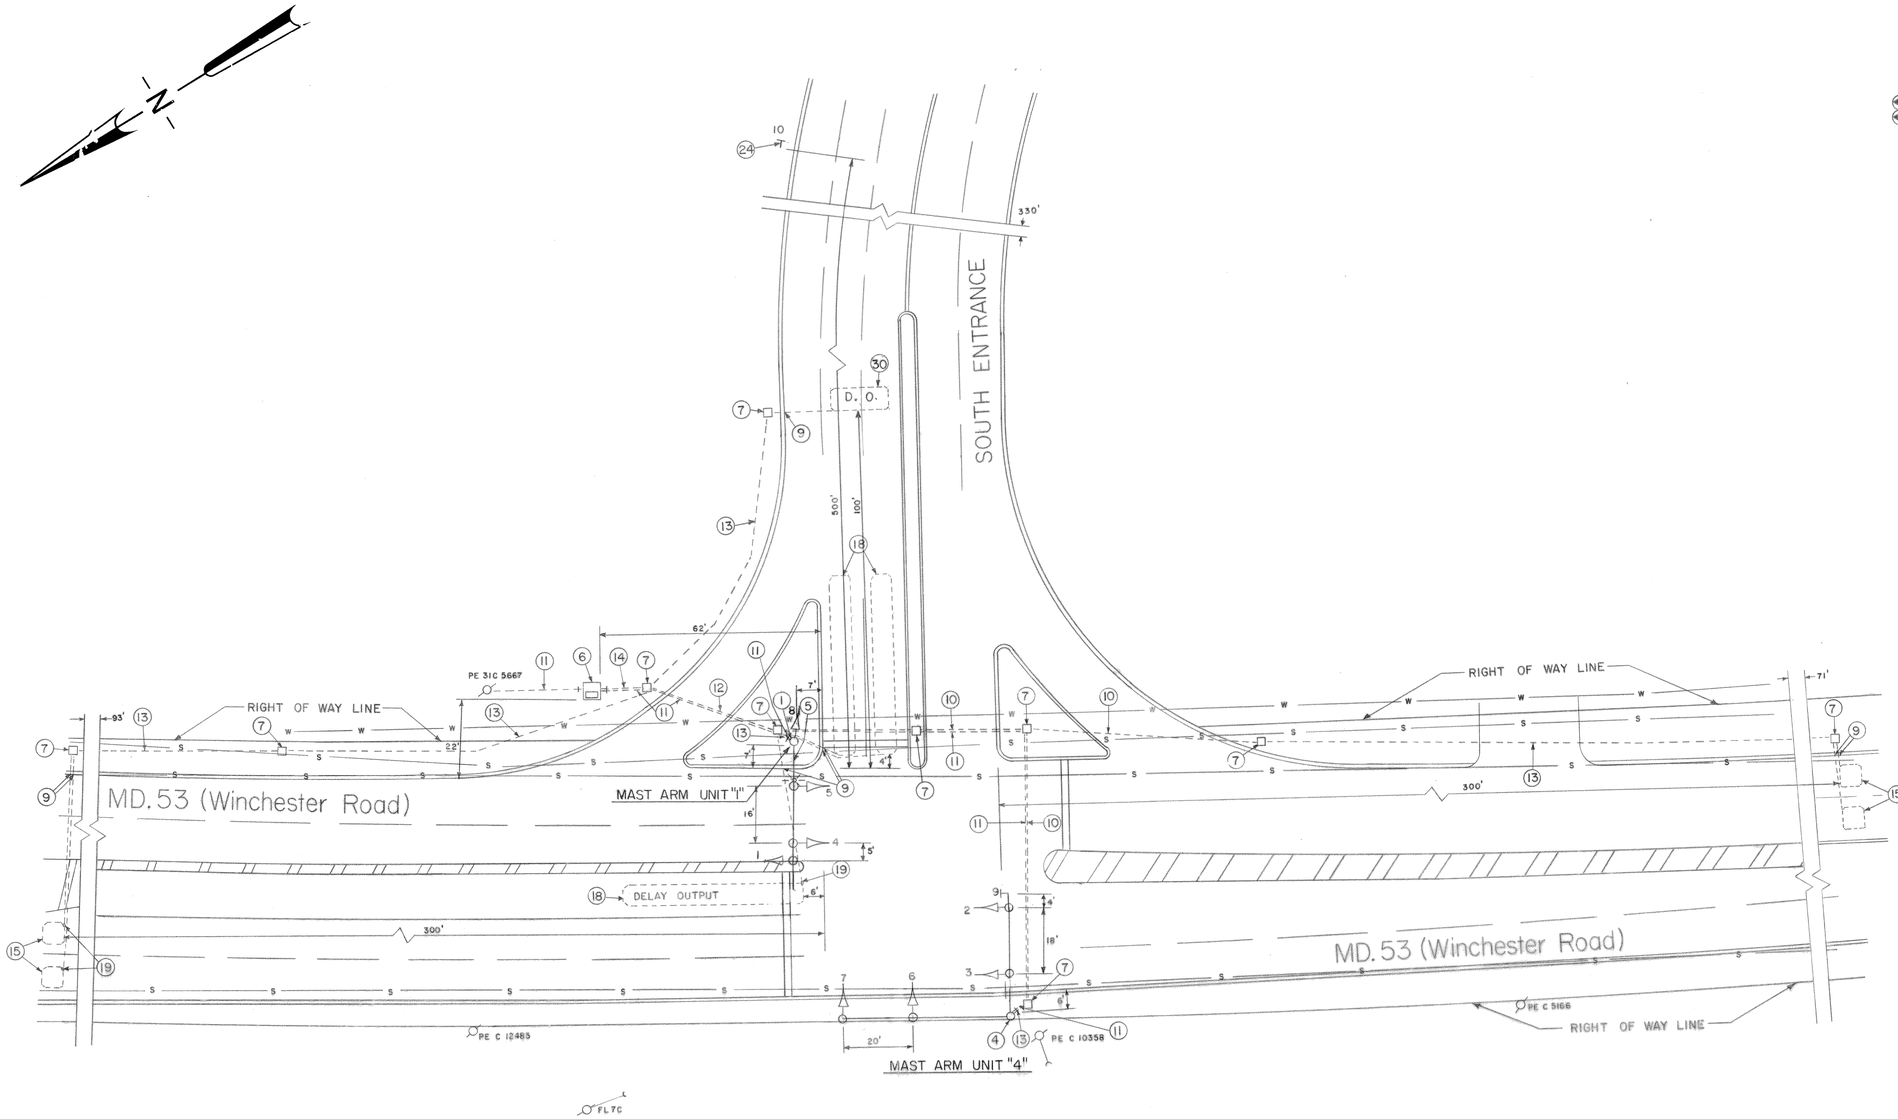

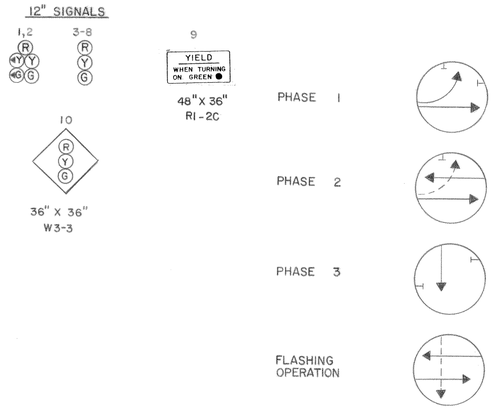

NOTE: 1. ALL PAVEMENT MARKINGS ARE PROPOSED.
2. MEDIAN ON MD. 53 WILL BE A PAINTED MEDIAN.
3. THE METER FOR SIGNAL SERVICE AND THE DOUBLE DISCONNECT SWITCH FOR SIGNALS AND STREET LIGHTING WILL BE ATTACHED TO CABINET.

APPROVAL: REGIONAL TRAFFIC ENGINEER — 4/24/80

APPROVAL: CHIEF-BUREAU OF TRAFFIC ENGINEERING — 5/5/80

APPROVAL: ASS'T. CHIEF ENGINEER TRAFFIC — 5/14/80

REVISIONS

STATE OF MARYLAND
DEPARTMENT OF TRANSPORTATION
STATE HIGHWAY ADMINISTRATION

TRAFFIC DIVISION — BUREAU OF TRAFFIC ENGINEERING

MD. 53 (Winchester Road) & SOUTH ENT. TO LAVALE MALL

SCALE 1" = 20' DATE 11-8-79 CONTRACT NO. BW-499-801-612

DRAWN BY: COUNTY: ALLEGANY

DESIGNED BY: 4-27-80 SIGNAL NO.:

CHECKED BY:

STREET TRAFFIC STUDIES, LTD.
16628 S. Westland Drive
Gaithersburg, Maryland 20760

DRAWING NO. TS-1759