F.H.W.A. REGION NO.	STATE	FED. AID PROJ. NO.	SHEET NO.	TOTAL SHEETS
3	MD.		5	7

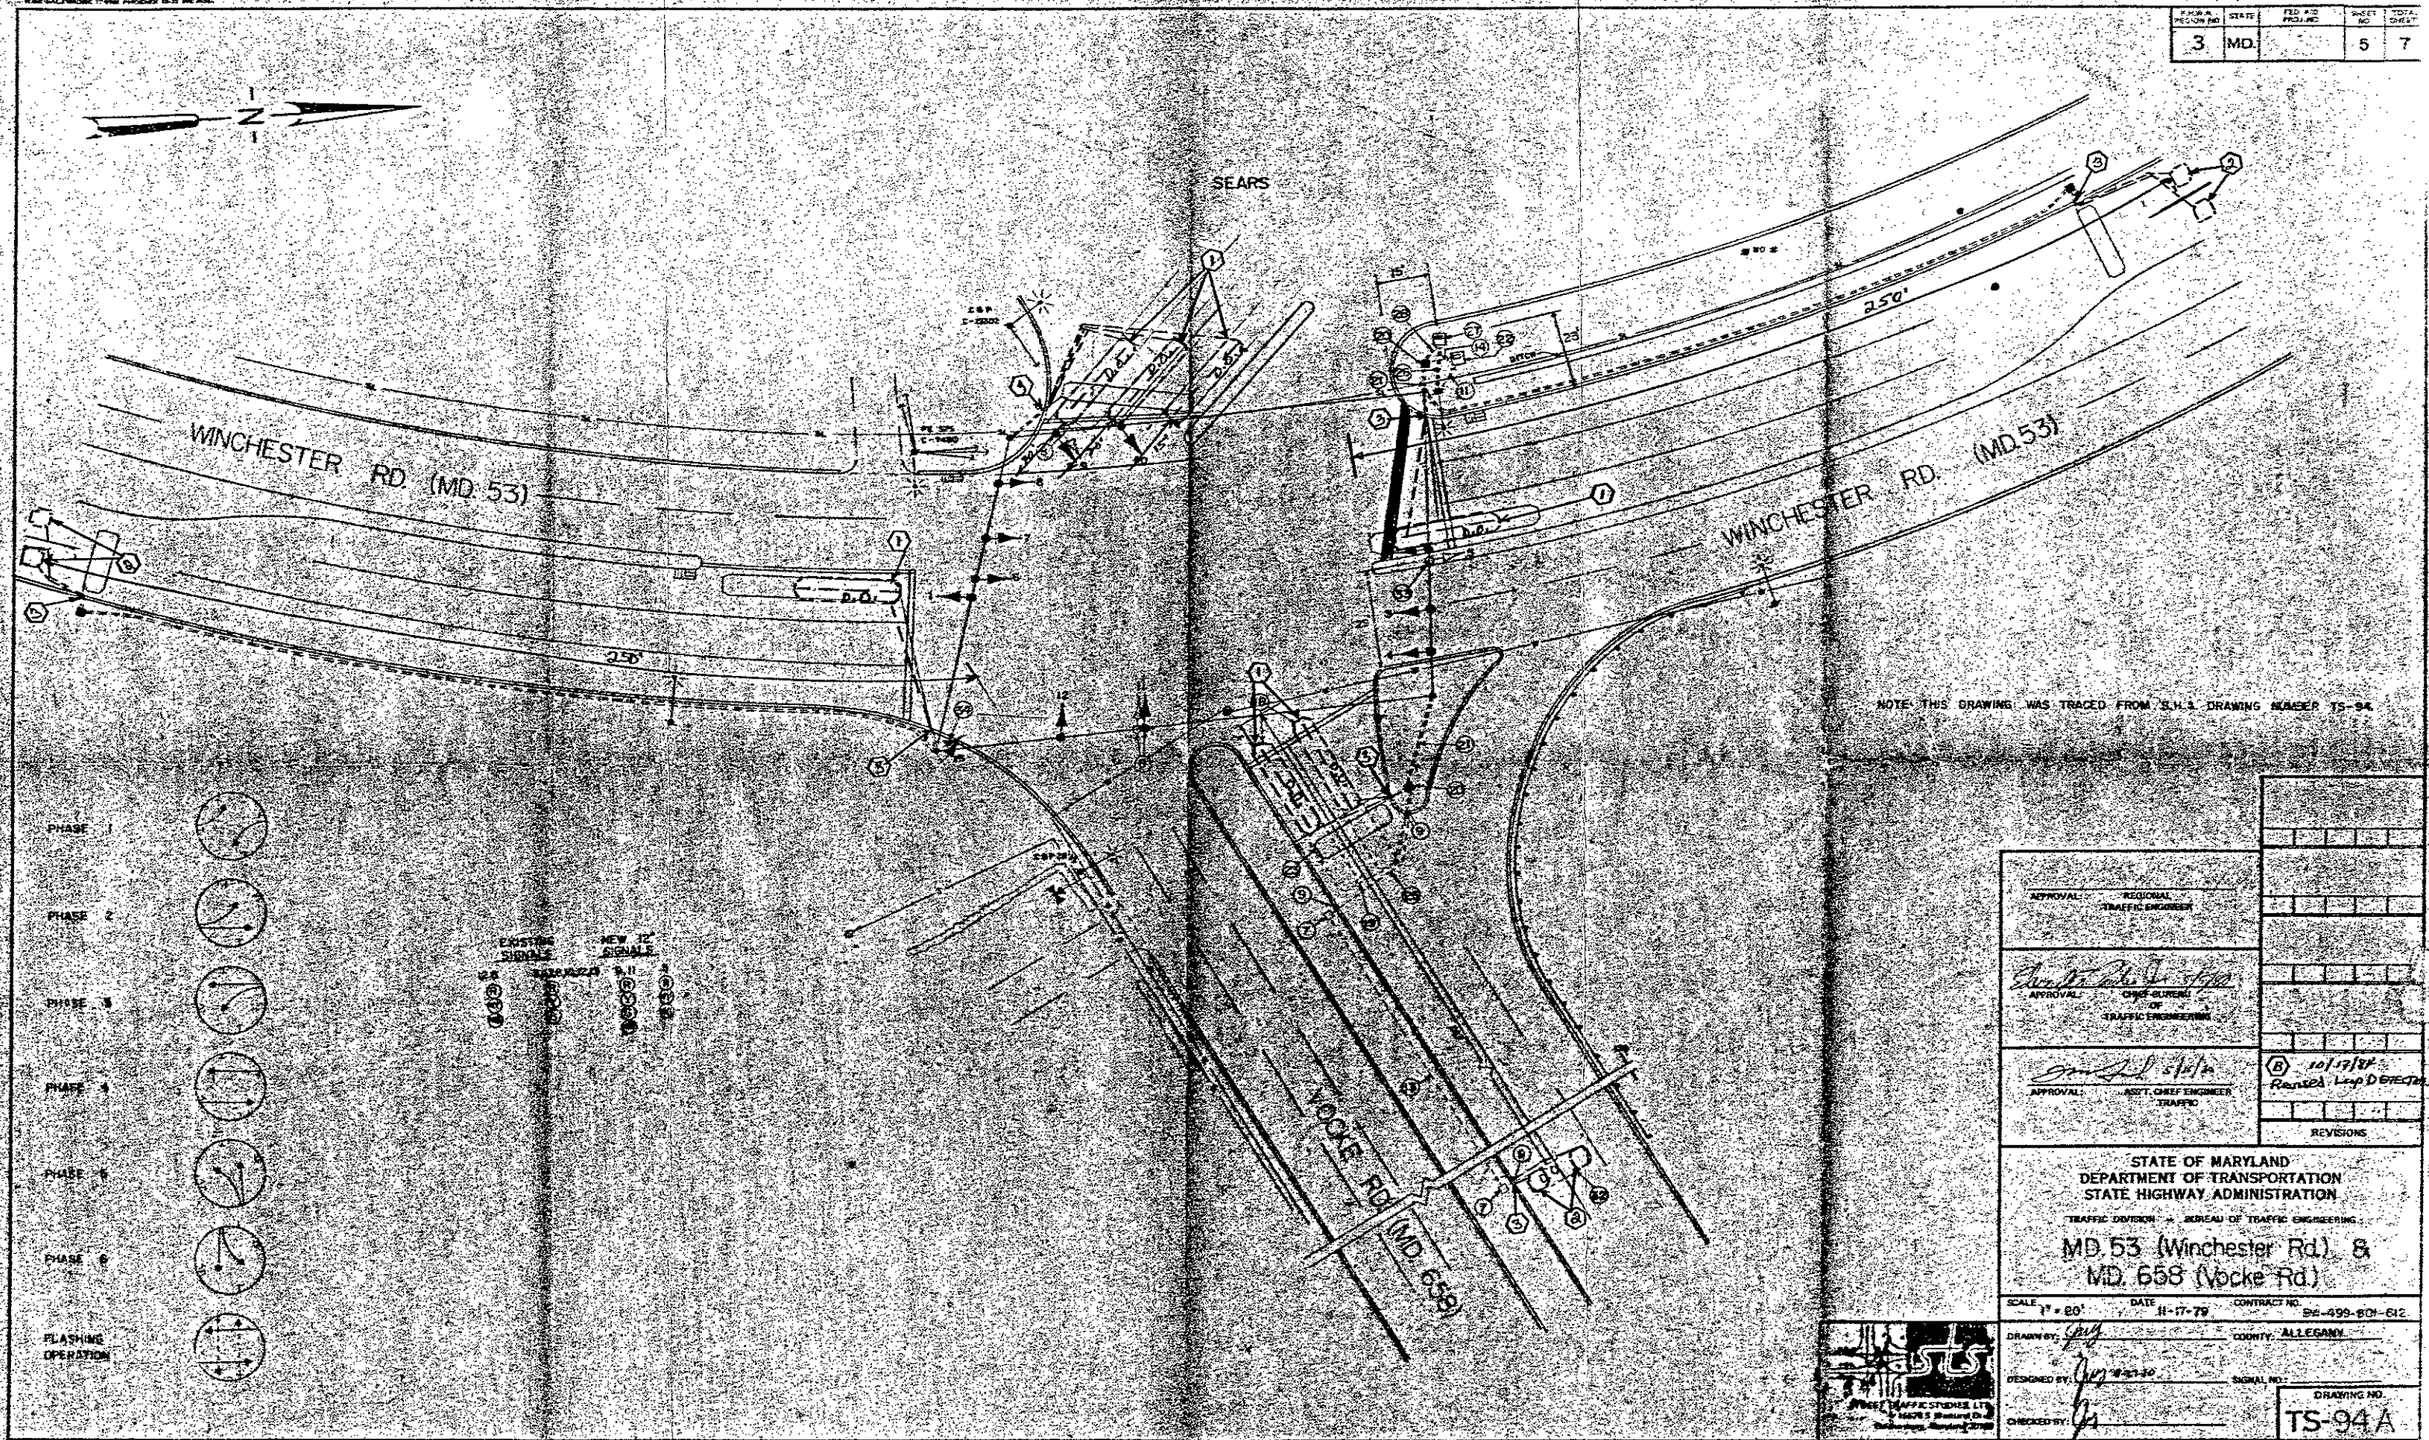

NOTE: THIS DRAWING WAS TRACED FROM S.H.A. DRAWING NUMBER TS-94.

APPROVAL: REGIONAL TRAFFIC ENGINEER

APPROVAL: CHIEF BUREAU OF TRAFFIC ENGINEERING

APPROVAL: ASS'T. CHIEF ENGINEER TRAFFIC

(B) 10/17/84 Revised Loop Detectors

REVISIONS

STATE OF MARYLAND
DEPARTMENT OF TRANSPORTATION
STATE HIGHWAY ADMINISTRATION

TRAFFIC DIVISION - BUREAU OF TRAFFIC ENGINEERING

MD. 53 (Winchester Rd.) & MD. 658 (Vocke Rd.)

SCALE 1" = 20' DATE 11-17-79 CONTRACT NO. PR-499-801-612

DRAWN BY: COUNTY: ALLEGANY

DESIGNED BY: SIGNAL NO.:

CHECKED BY:

DRAWING NO. TS-94A

01005303.71