F.H.W.A. REGION NO.	STATE	FED. AID PROJ. NO.	SHEET NO.	TOTAL SHEETS
3	MD		1	

SIGNALS
1–2
(Y)
12"

PROPOSED SIGNS
3
STOP AHEAD
W3–1
36"x36"

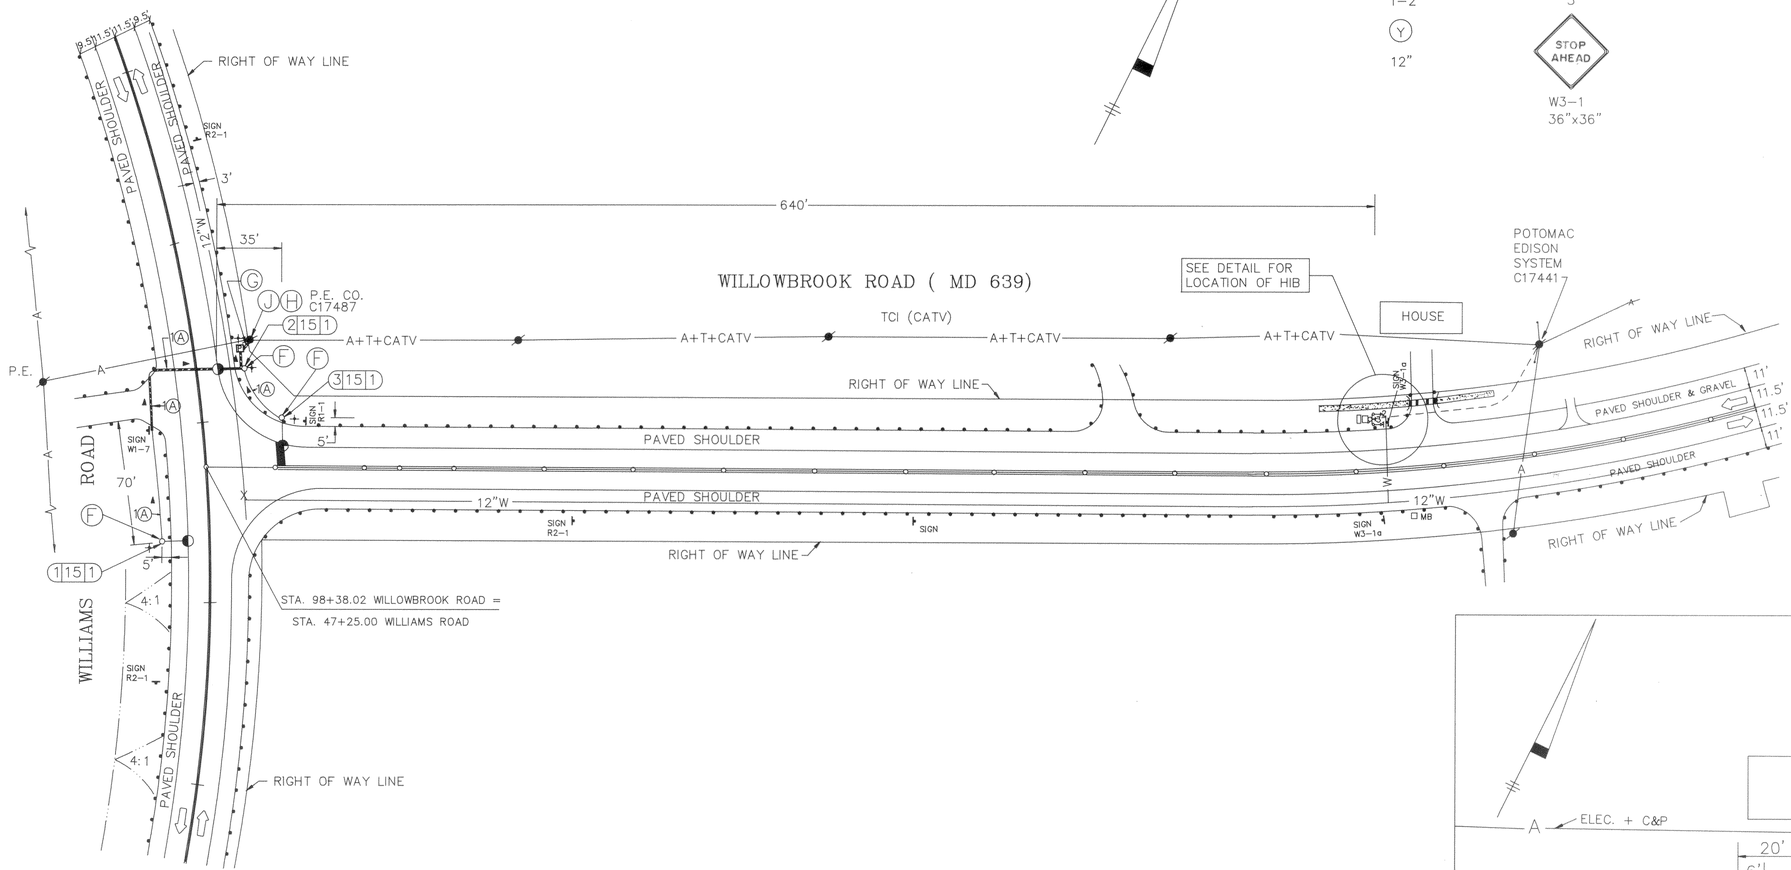

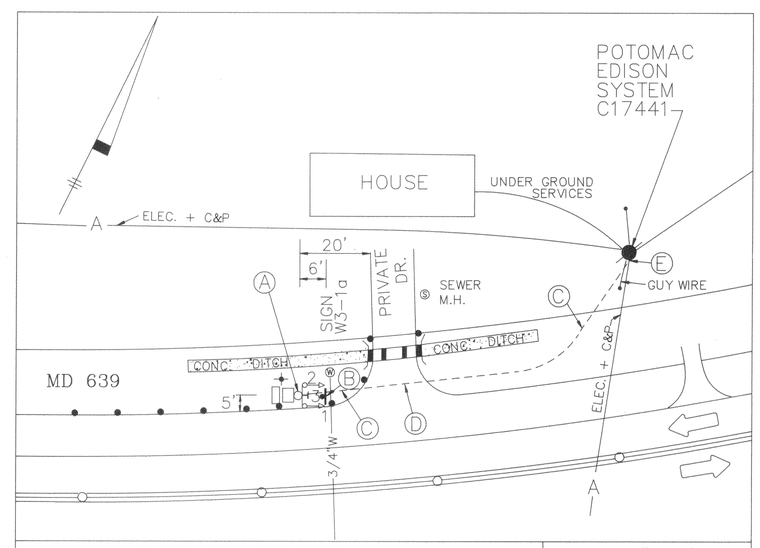

DETAIL FOR LOCATION OF HIB | SCALE: 1"=20'

LIGHTING LEGEND

- 250W LAMP AND LUMINAIRE, COBRA HEAD
- 2" GALVANIZED STEEL CONDUIT FOR STREET LIGHTING
- (P) – PEDESTAL WOOD POLE W/ELECTRICAL SERVICE DROP. (6"x6"x10' PRESSURE TREATED WOOD FOR LIGHTING DISCONNECT SWITCH AND METER SOCKET)
- GROUND ROD (10'x3/4" DIAMETER)
- DIRECTION OF CIRCUIT RUN
- 1 15 1 – POLE NUMBER / MAST ARM LENGTH / CIRCUIT NUMBER
- #(X) – TYPE & SIZE OF CABLE(S) IN TRENCH / TOTAL NUMBER OF CABLES IN TRENCH
- (A) – 4 C #6 AWG DUCT CABLE, TYPE USE AND 1/C #6 AWG BARE COPPER GND WIRE, #6 AWG.

LEGEND FOR UTILITIES

- PIPE CULVERT
- A – ELECTRIC CABLES (AERIAL)
- CATV – CABLE TV
- W – WATER
- G – GAS
- T – TELEPHONE

LEGEND FOR ROADWAY FEATURES

- Ex. EDGE OF ROAD
- Ex. TRAFFIC BARRIER
- Ex. CONC. GUTTER

CAD FILE: WILOBRK.DWG

DANIEL CONSULTANTS, INC.
8950 RTE. 108E, SUITE 229
COLUMBIA, MARYLAND

REVISIONS

APPROVALS
CHIEF, SIGNAL DESIGN SECTION 4/25/91
ASST. DISTRICT ENGINEER, TRAFFIC 4/25/91
CHIEF, TRAFFIC ENGINEERING DIVISION 5/1/91
DEPUTY CHIEF ENGINEER, OFFICE OF TRAFFIC

MARYLAND DEPARTMENT OF TRANSPORTATION
STATE HIGHWAY ADMINISTRATION – OFFICE OF TRAFFIC
TRAFFIC ENGINEERING DIVISION
LOG #01063901.47

DRAWN BY: Ron Santos
DES. BY: Ziad A. Sabra
CHK. BY: Ziad A. Sabra 4-24-91

WILLOWBROOK ROAD (MD 639)
@
WILLIAMS ROAD
COUNTY ALLEGANY

DATE: 3 – 20 – 91 F.A.P. NO. –NA–
SCALE: 1" = 40' S.H.A. NO. –NA–

3133

SHEET NO. ___ OF ___

01063901.47