F.H.W.A. REGION NO.	STATE	FED. AID PROJ. NO.	SHEET NO.	TOTAL SHEETS
3	MD		4	16

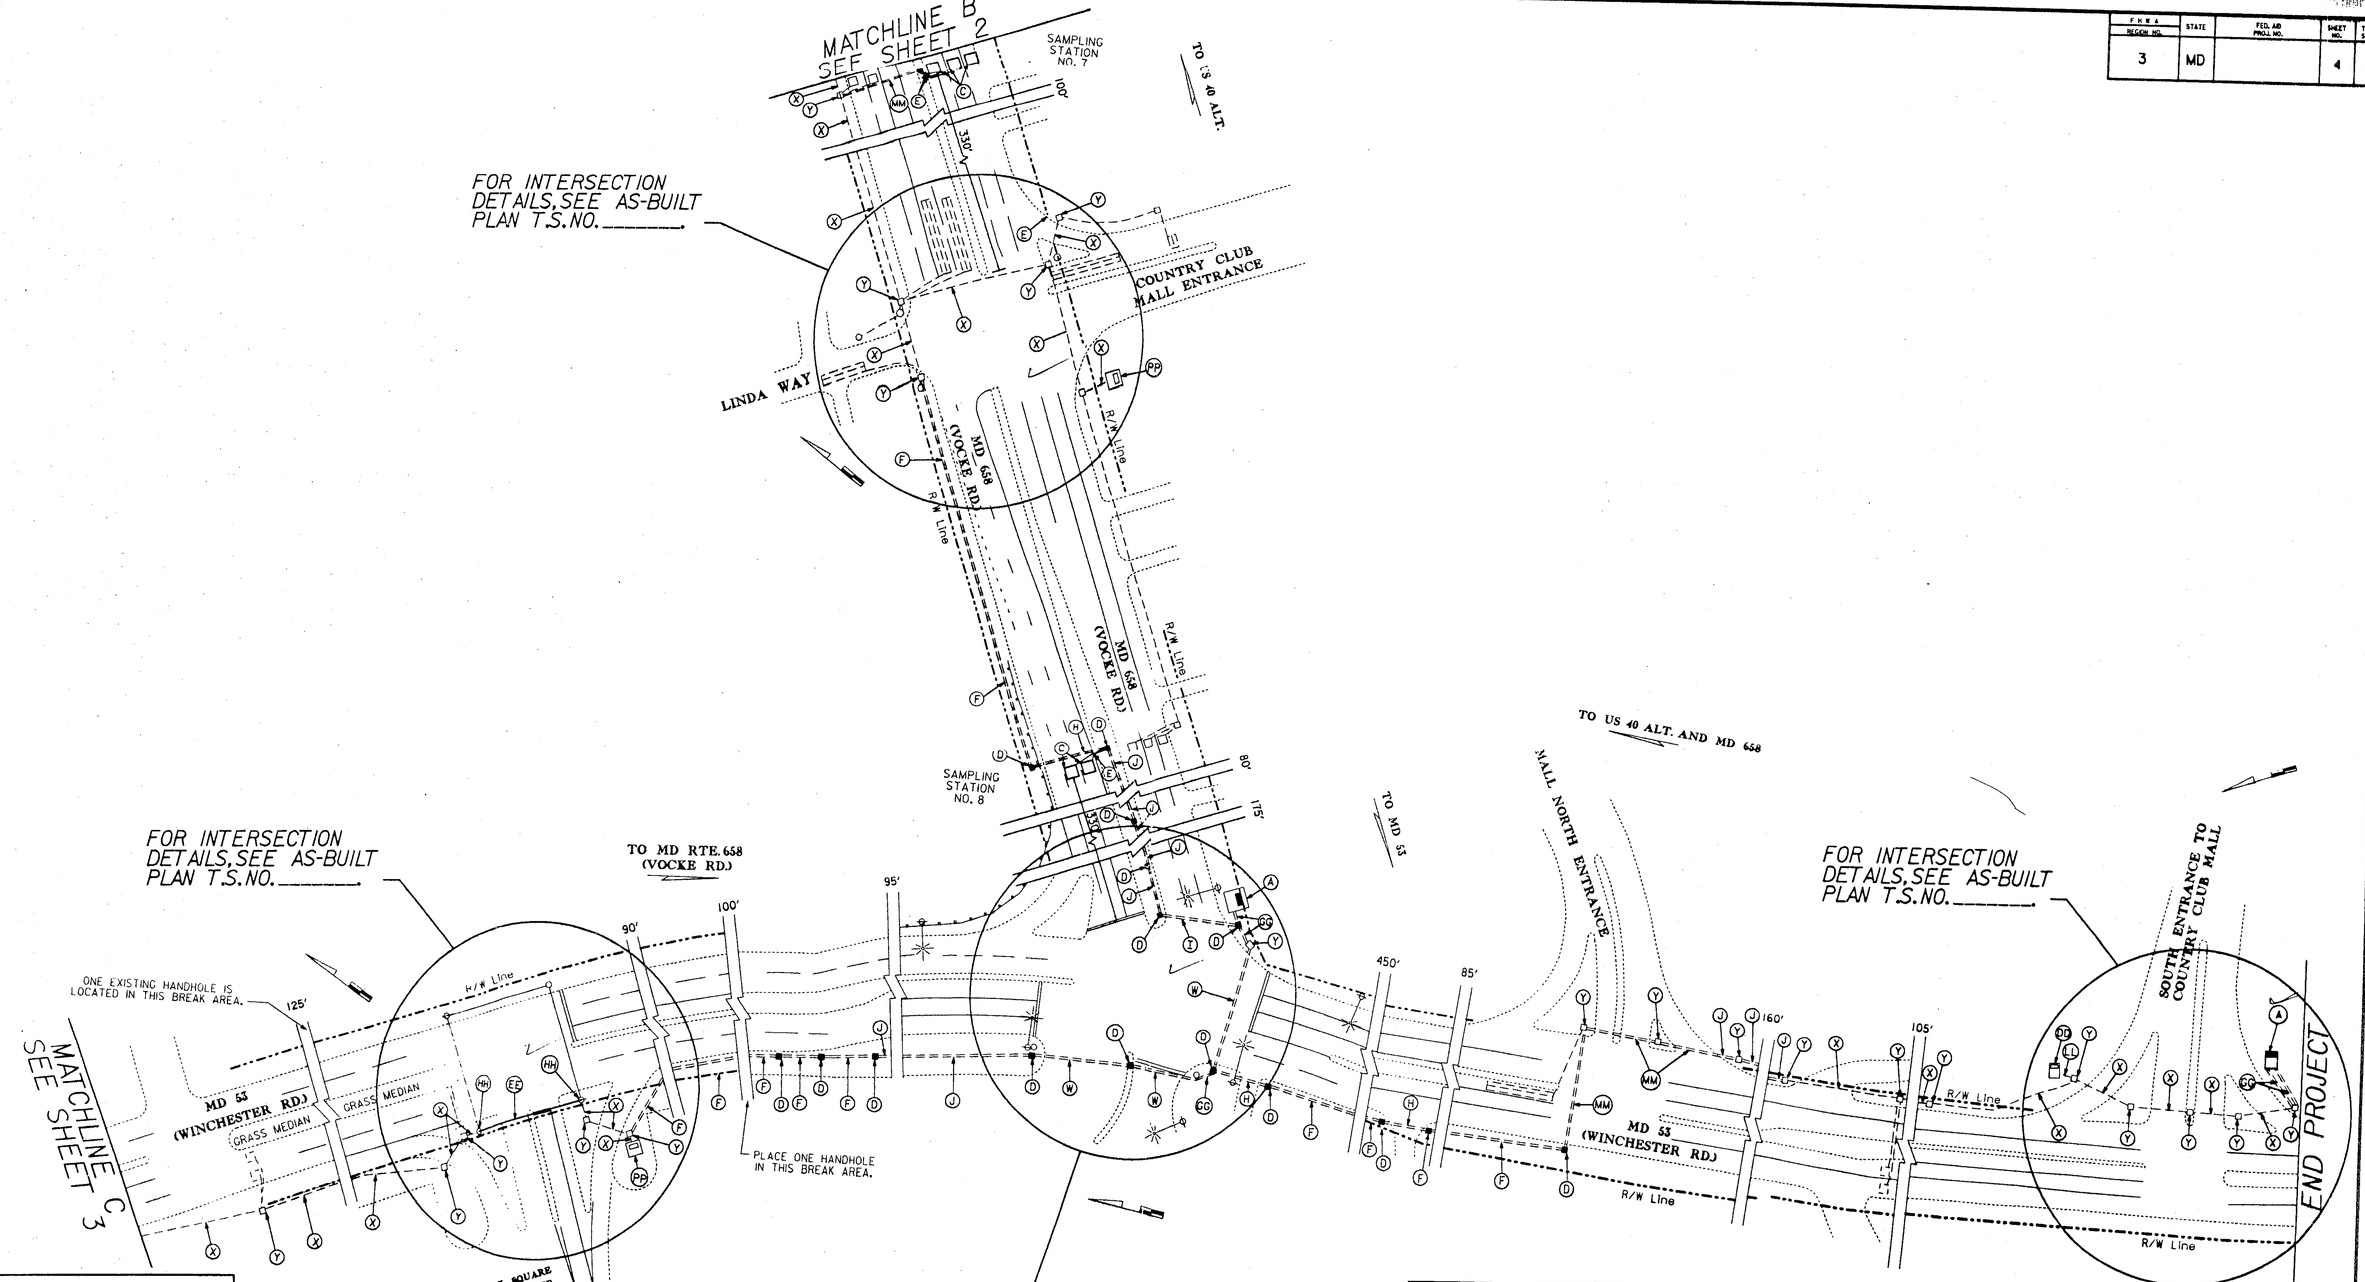

Sverdrup
CIVIL, INC.
CONSULTING ENGINEERS
575 South Charles Street
Suite 404
Baltimore, Maryland 21201
Tel. (410) 837-5840

REVISIONS	APPROVALS
	ASST. DIVISION CHIEF, DESIGN SECTION
	ASST. DISTRICT ENGINEER, TRAFFIC
	CHIEF, TRAFFIC ENGINEERING DESIGN DIVISION
	DIRECTOR, TRAFFIC & SAFETY

MARYLAND DOT - STATE HIGHWAY ADMINISTRATION
Office of Traffic & Safety
TRAFFIC ENGINEERING DESIGN DIVISION
U.S. 40 ALT.: MD 53 TO MD 658
INTERCONNECTION PLAN
DATE APRIL 1998

DRAWN BY: S.A.	F.A.P. NO. CM-STP-000S(502)E	T.S. NO.	4 OF 16
CHECK BY: R.D.	S.H.A. NO. AW-113-502-085		
SCALE: NOT TO SCALE	COUNTY ALLEGANY		

depth