F.H.W.A. REGION NO.	STATE	FED. AID PROJ. NO.	SHEET NO.	TOTAL SHEETS
3	MD.			

SIGNALS
1—4 (Y) 5—8 (R)

FLASHING OPERATION

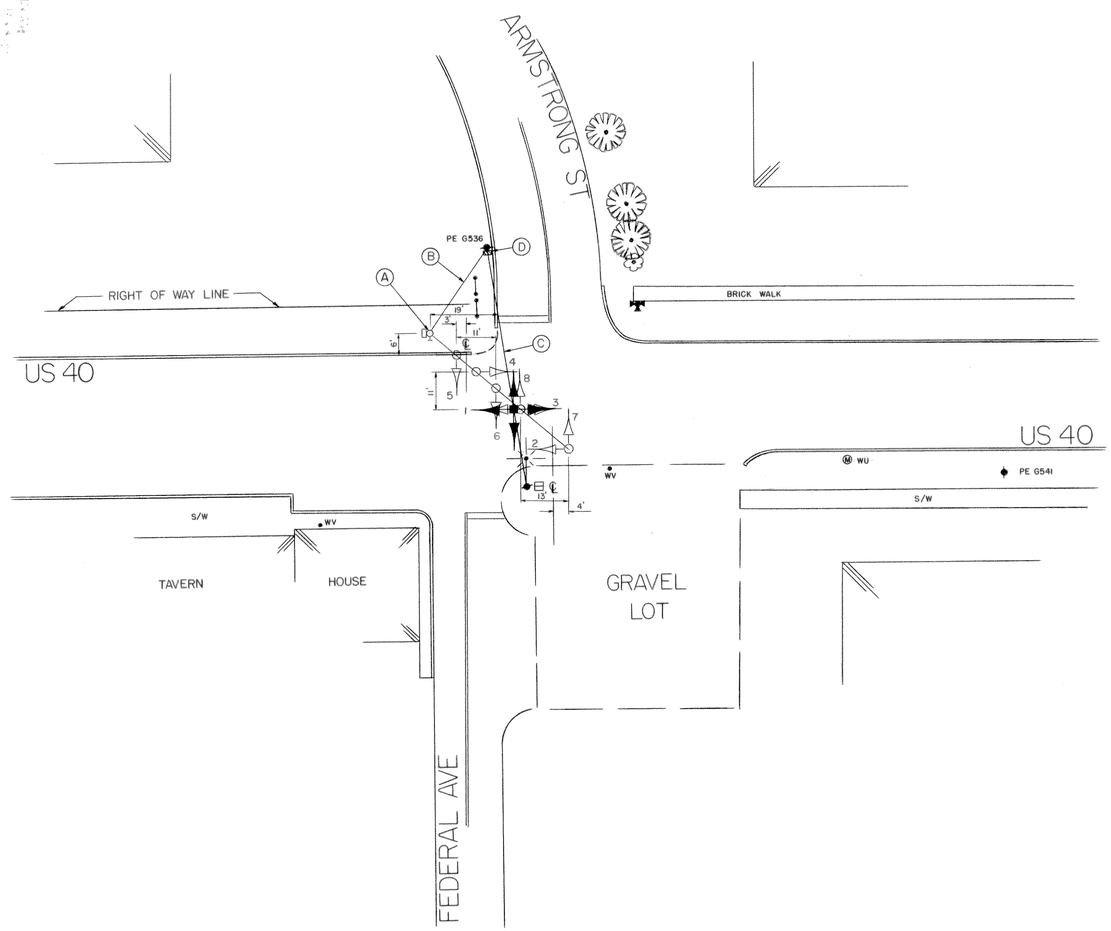

Gene R Strouse 6/9/75
APPROVAL: REGIONAL TRAFFIC ENGINEER

Edward T Pawlicki 6-9-75
APPROVAL: CHIEF BUREAU OF TRAFFIC ENGINEERING

6-9-75
APPROVAL: ASS'T. CHIEF ENGINEER TRAFFIC

REVISIONS

STATE OF MARYLAND
DEPARTMENT OF TRANSPORTATION
STATE HIGHWAY ADMINISTRATION

TRAFFIC DIVISION – BUREAU OF TRAFFIC ENGINEERING

US 40 &
ARMSTRONG ST & FEDERAL AVE

SCALE 1"=20' DATE 5-28-75 CONTRACT NO. A-581X-000-685

DRAWN BY: R BRITTON COUNTY: ALLEGANY

DESIGNED BY: Robert D Britton 6/6/75 SIGNAL NO.:

CHECKED BY: A. Budzichuk

DRAWING NO. TS-1331

BRUNING 44.511 19927