F.H.W.A. REGION NO.	STATE	FED. AID PROJ. NO.	SHEET NO.	TOTAL SHEETS
3	MD.			

SIGNALS

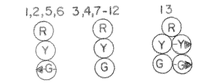

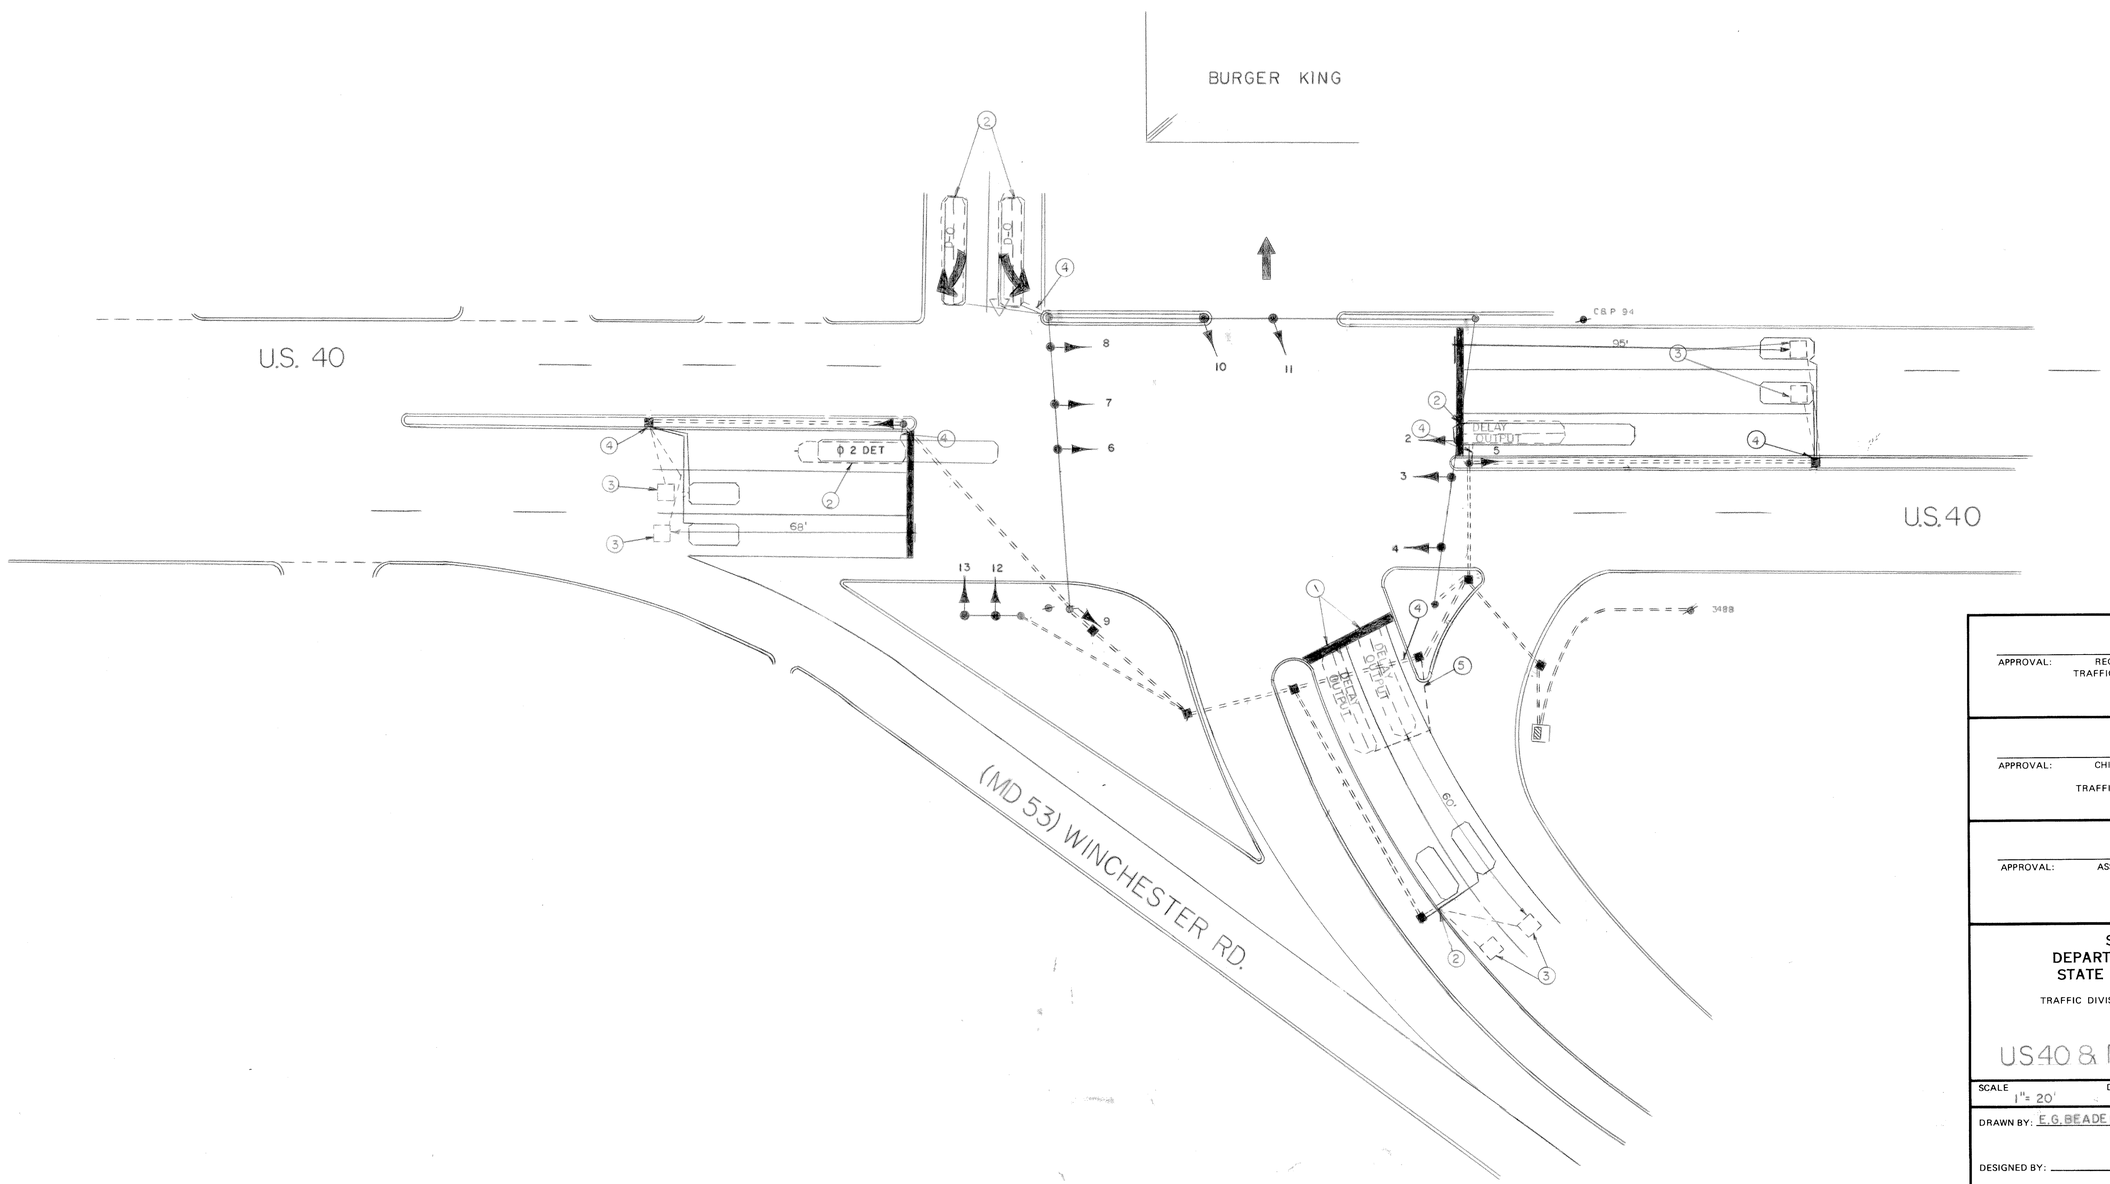

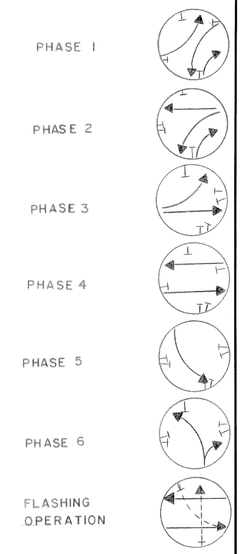

APPROVAL: REGIONAL TRAFFIC ENGINEER

APPROVAL: CHIEF-BUREAU OF TRAFFIC ENGINEERING

APPROVAL: ASS'T. CHIEF ENGINEER TRAFFIC

E 12-26-84 UPDATED DETECTION

D 8/7/75 REDRAWN BW-122-612

EGB

REVISIONS

STATE OF MARYLAND
DEPARTMENT OF TRANSPORTATION
STATE HIGHWAY ADMINISTRATION

TRAFFIC DIVISION – BUREAU OF TRAFFIC ENGINEERING

US 40 & MD 53 (WINCHESTER RD)

SCALE 1" = 20' DATE 8/7/75 CONTRACT NO.

DRAWN BY: E.G. BEADENKOPF COUNTY: ALLEGANY

DESIGNED BY: SIGNAL NO.: 01103

CHECKED BY:

DRAWING NO. TS-342-E

BRUNING 44-511 19927