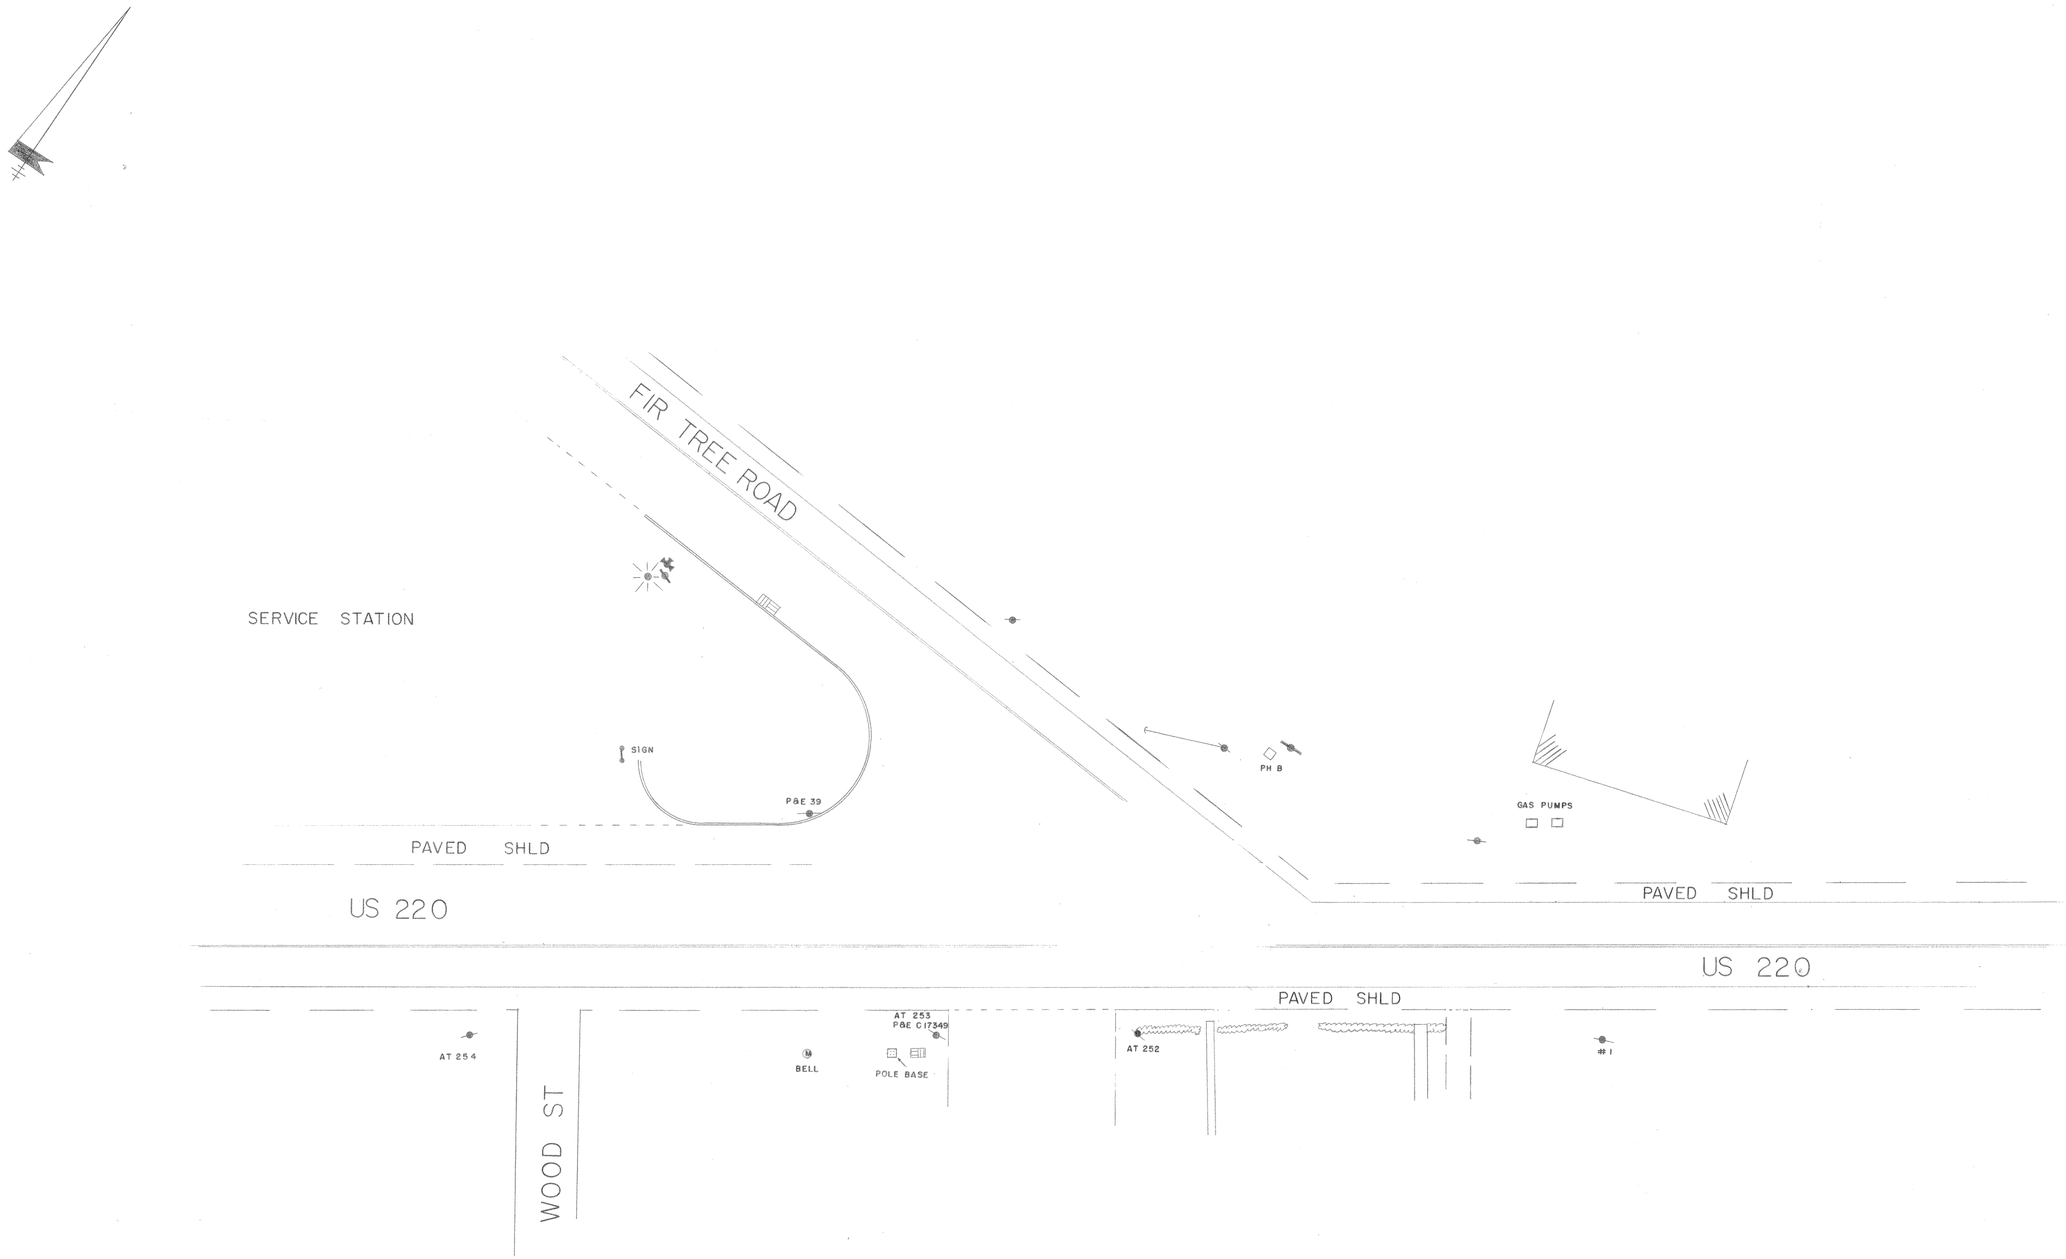

REVISIONS

APPROVAL: CHIEF - BUREAU OF TRAFFIC ENGINEERING

APPROVAL: ASS'T CHIEF ENGINEER TRAFFIC SAFETY

MARYLAND STATE ROADS COMMISSION
DIVISION OF TRAFFIC SAFETY
BUREAU OF TRAFFIC ENGINEERING

US 220 & FIR TREE ROAD

DATE
SCALE 1"=20'
DRAWN BY: LES TOWNSEND
CONTRACT NO
COUNTY ALLEGANY
CHECKED BY:

DRAWING NO. TS 514