REGION NO.	STATE	PROJ. NO.	NO.	SHEET
3	MD.			

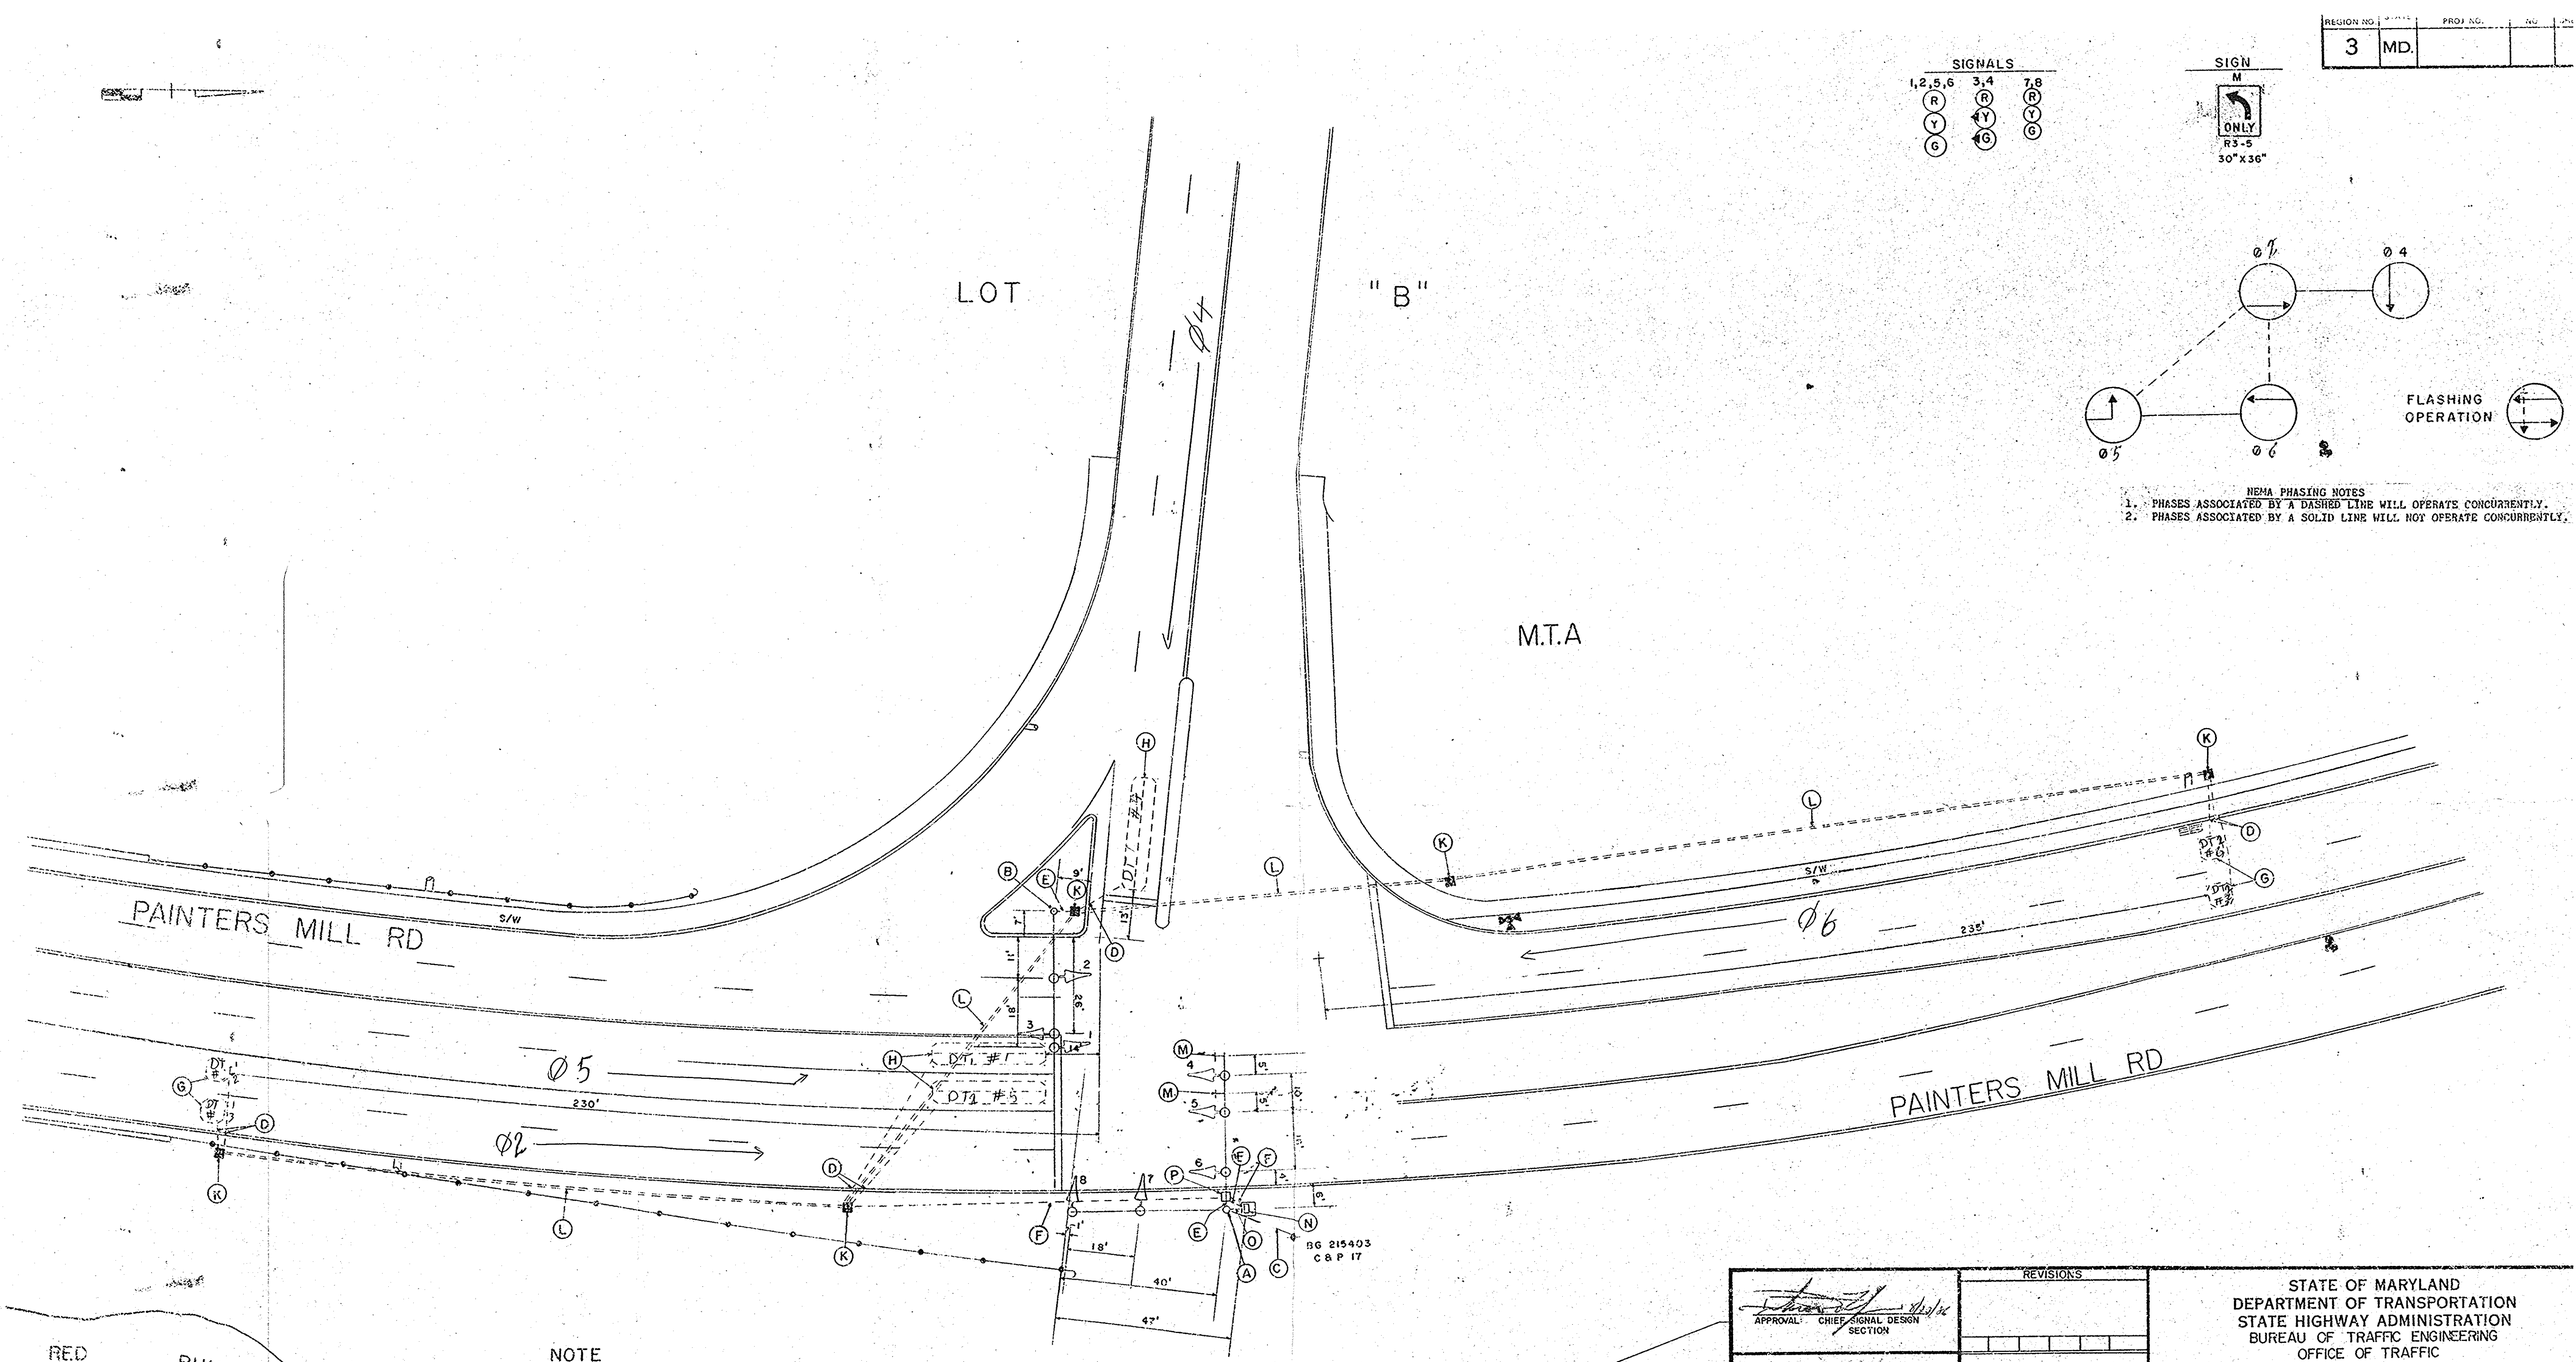

NOTE
1. PAVEMENT MARKINGS SHOWN ARE APPROXIMATE.
2. PHASING AS PER BALTIMORE COUNTY REQUEST 7-25-86.

	REVISIONS
APPROVAL: CHIEF SIGNAL DESIGN SECTION 8/21/86	
APPROVAL: DISTRICT TRAFFIC ENGINEER	
APPROVAL: CHIEF BUREAU OF TRAFFIC ENGINEERING 8-28-86	
APPROVAL: DEPUTY CHIEF ENGINEER OFFICE OF TRAFFIC 9/12/86	

STATE OF MARYLAND
DEPARTMENT OF TRANSPORTATION
STATE HIGHWAY ADMINISTRATION
BUREAU OF TRAFFIC ENGINEERING
OFFICE OF TRAFFIC

PAINTERS MILLS RD. & ENTRANCE TO LOT "B"

SCALE 1"=20' DATE 3-8-86 CONTRACT NO. B-698-520-472P

DRAWN BY: BRUCE THOMPSON COUNTY: BALTIMORE

DESIGNED BY: Bruce Thompson SIGNAL NO.: 03212

CHECKED BY: 9/5/86

DRAWING NO. TS-2160