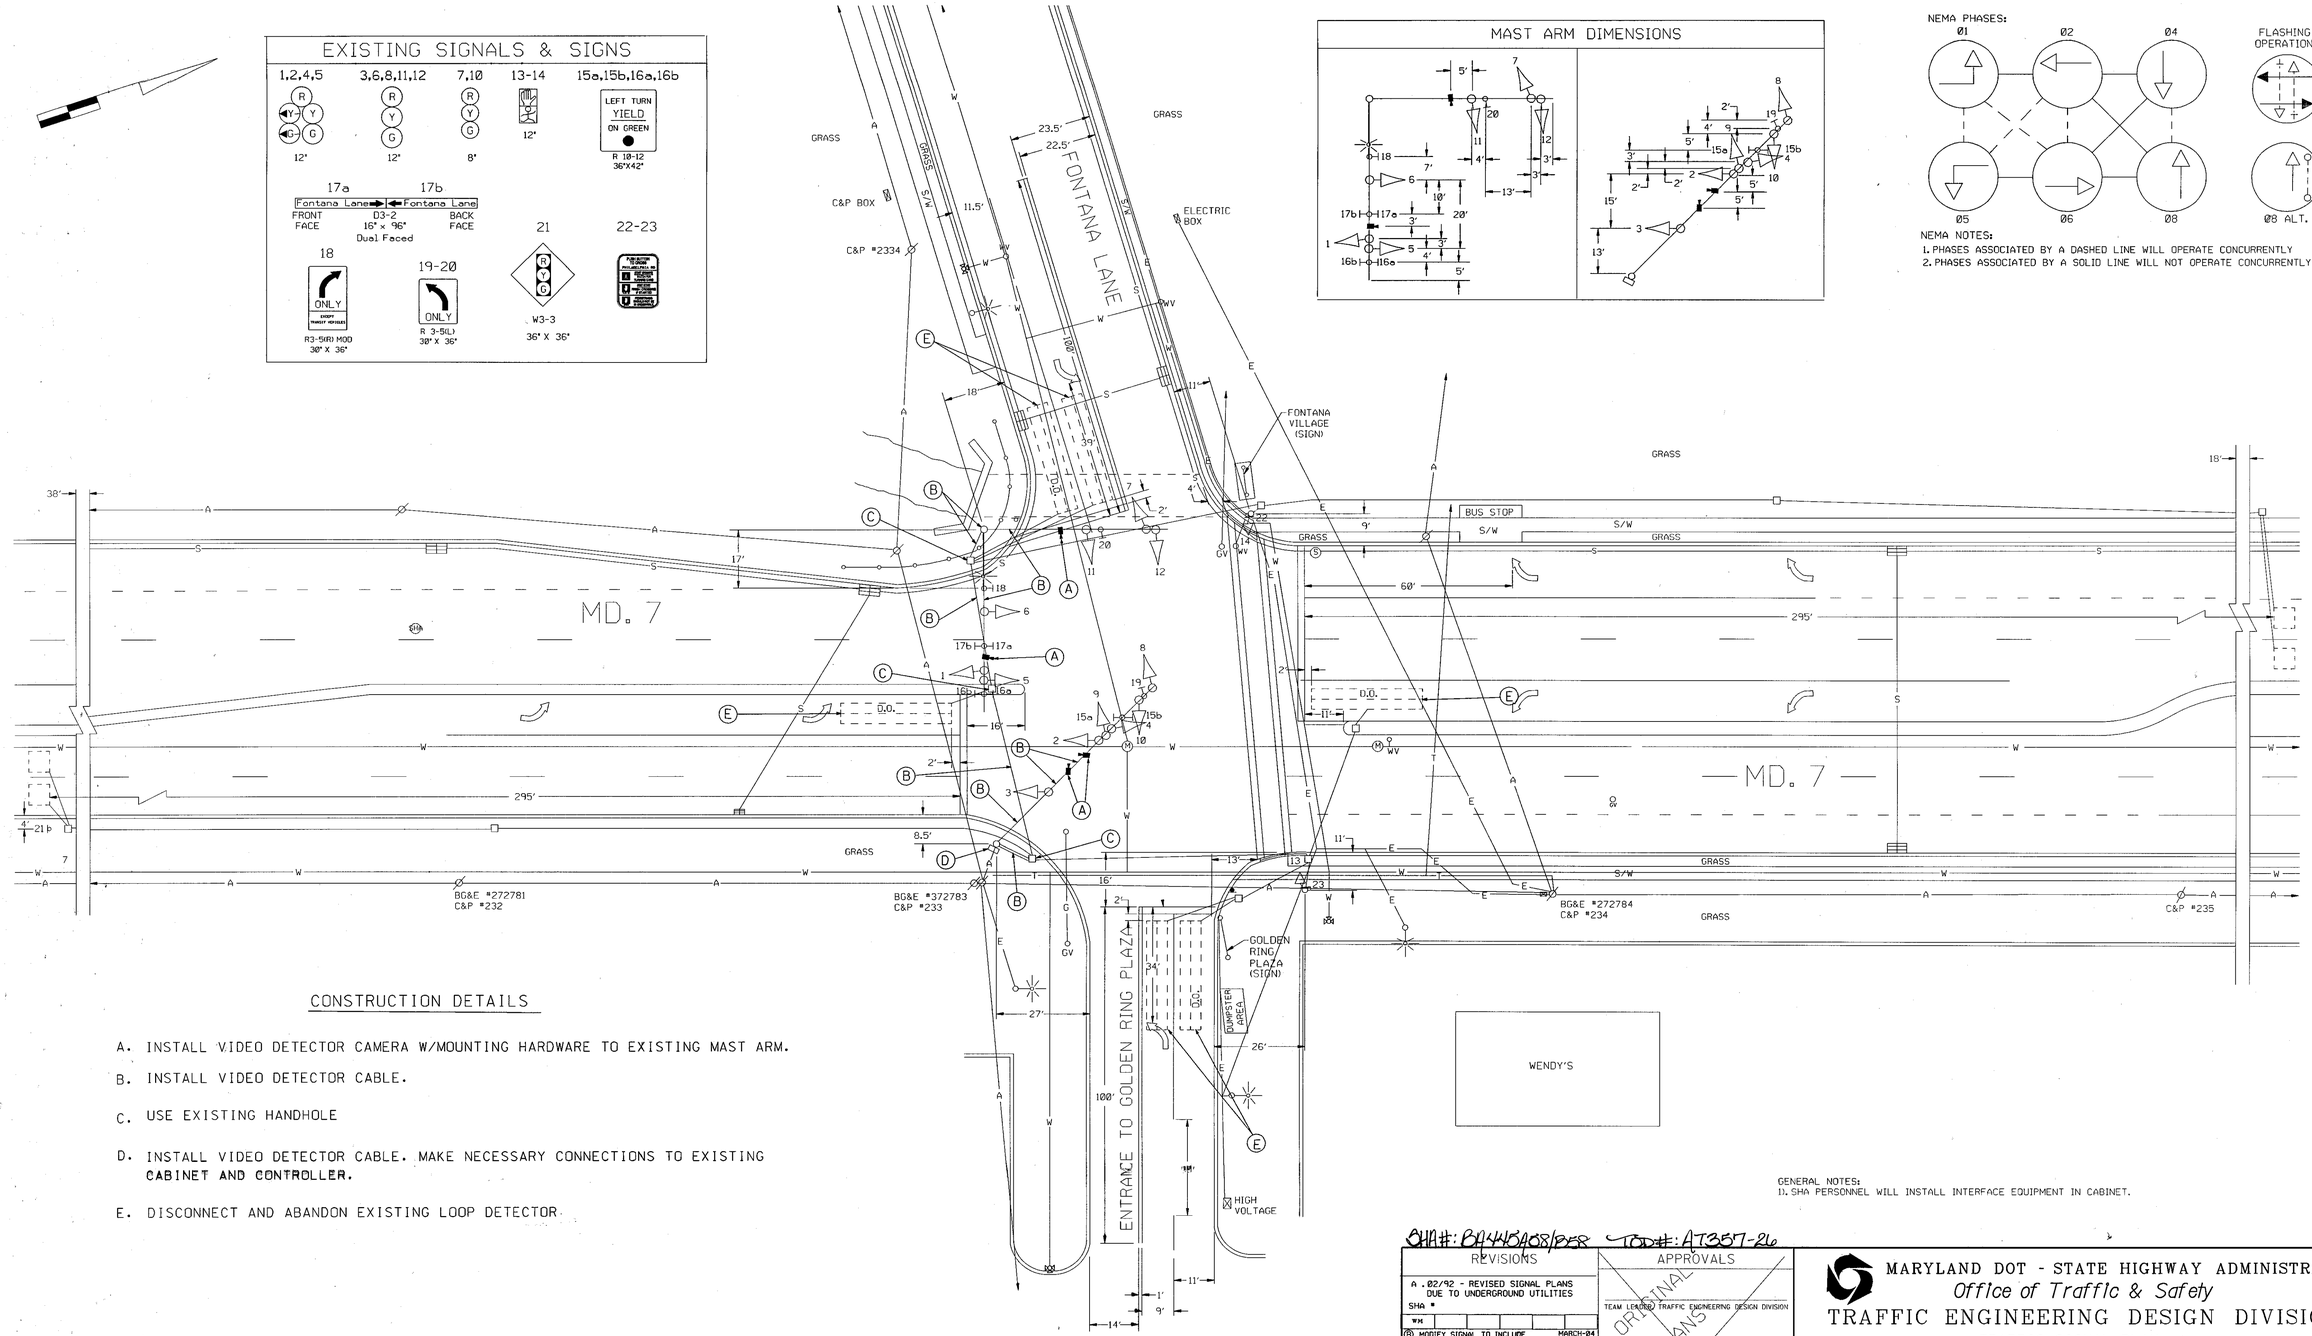

CONSTRUCTION DETAILS

A. INSTALL VIDEO DETECTOR CAMERA W/MOUNTING HARDWARE TO EXISTING MAST ARM.

B. INSTALL VIDEO DETECTOR CABLE.

C. USE EXISTING HANDHOLE

D. INSTALL VIDEO DETECTOR CABLE. MAKE NECESSARY CONNECTIONS TO EXISTING CABINET AND CONTROLLER.

E. DISCONNECT AND ABANDON EXISTING LOOP DETECTOR

UTILITY LEGEND

G	GAS MAIN
W	WATER MAIN
S	SEWER MAIN
E	ELECTRIC CABLES
A	AERIAL CABLES
T	TELEPHONE CABLES

SHA#: BA445A08/858 TOD#: AT357-26

REVISIONS	APPROVALS
A. 02/92 - REVISED SIGNAL PLANS DUE TO UNDERGROUND UTILITIES	TEAM LEADER, TRAFFIC ENGINEERING DESIGN DIVISION
SHA #	ASST. CHIEF, TRAFFIC ENGINEERING DESIGN DIVISION
WM	CHIEF, TRAFFIC ENGINEERING DESIGN DIVISION
(B) MODIFY SIGNAL TO INCLUDE VIDEO DETECTION — MARCH-04 — SHA NO. AT3575185	DIRECTOR, TRAFFIC & SAFETY
DSR	

ORIGINAL PLANS ON FILE

MARYLAND DOT - STATE HIGHWAY ADMINISTRATION
Office of Traffic & Safety
TRAFFIC ENGINEERING DESIGN DIVISION
TRAFFIC SIGNAL PLAN

MD 7 & FONTANA LANE / GOLDEN RING PLAZA

DRAWN BY:	W. MALCOLM	F.A.P. NO.		TS NO. 3174 B	SHEET NO. 1 OF 2
CHECKED BY:		S.H.A. NO.			
SCALE:	1" = 20'	COUNTY:	BALTIMORE	T.I.M.S. NO. G186	
DATE:	11/91	LOG MILE:	03000702.83		