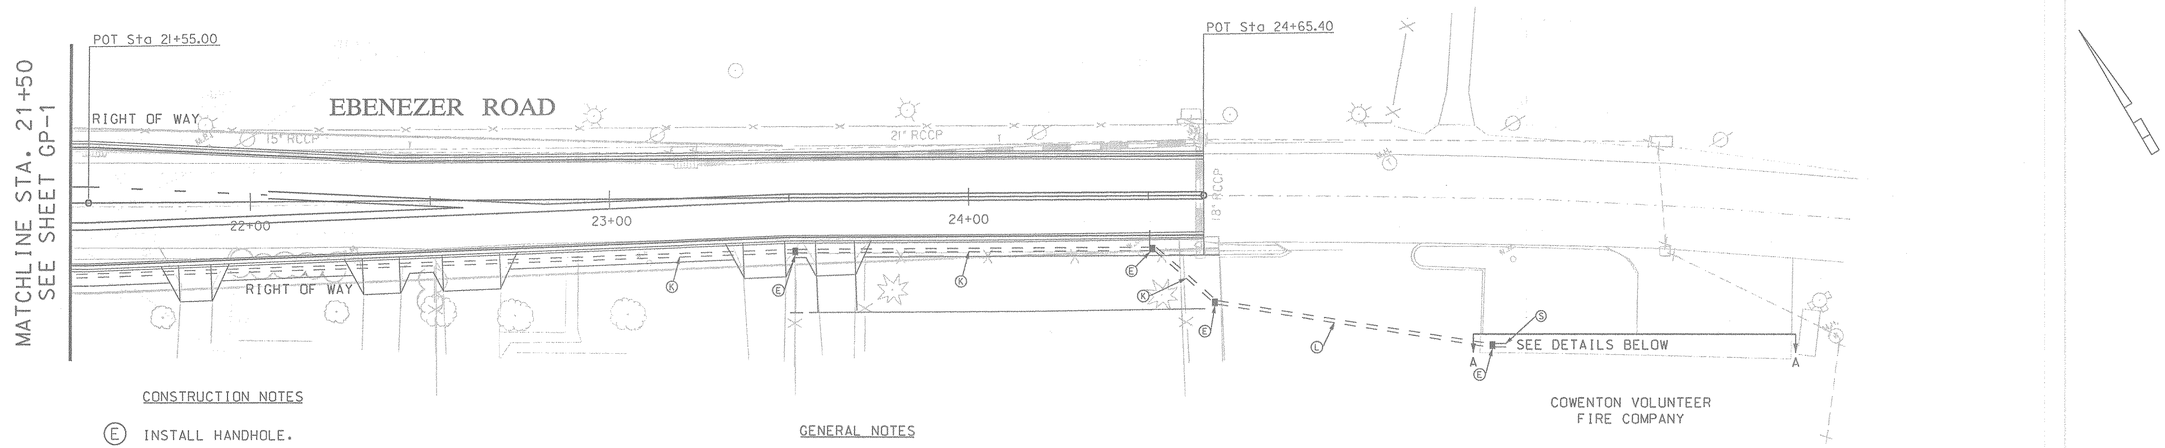

CONSTRUCTION NOTES

(E) INSTALL HANDHOLE.

(K) INSTALL 2" SCHEDULE 80, RIGID PVC ELECTRICAL CONDUIT, TRENCHED.

(L) INSTALL 3" SCHEDULE 80, RIGID PVC ELECTRICAL CONDUIT, SLOTTED.

(S) INSTALL 2" GALVANIZED STEEL CONDUIT.

GENERAL NOTES

1. SEE SHEET SN-2 FOR GROUND MOUNT SIGNS, SIGNS BANDED TO POLES AND PAVEMENT MARKINGS.
2. THE CONTRACTOR SHALL TEST PIT FOR EXISTING UTLITIES PRIOR TO INSTALLING ANY CONDUIT, FOUNDATIONS AND HANDHOLES.
3. ALL CONDUIT UNDER PROPOSED SIDEWALK AND DRIVEWAY APRONS SHALL BE TRENCHED AND IN PLACE PRIOR TO CONSTRUCTING THE PROPOSED SIDEWALK AND/OR DRIVEWAY APRONS.

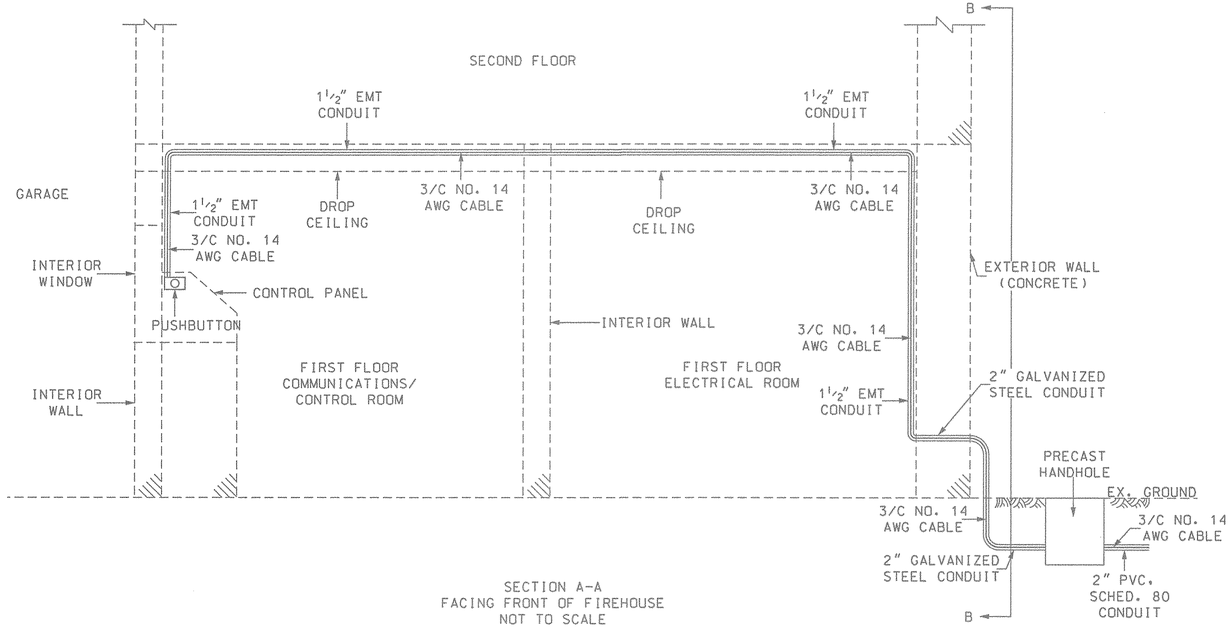

SECTION A-A
FACING FRONT OF FIREHOUSE
NOT TO SCALE

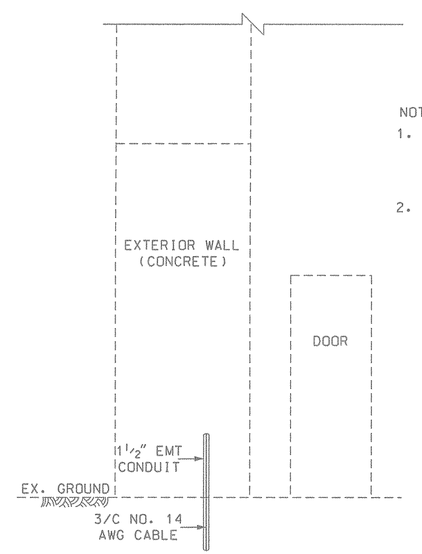

SECTION B-B
FACING WEST SIDE OF FIREHOUSE
NOT TO SCALE

NOTE:

1. CONTRACTOR SHALL USE EXTREME CAUTION IN ORDER TO AVOID INTERFERENCE WITH ANY EXISTING ELECTRICAL OR OTHER EQUIPMENT AT THE FIREHOUSE.
2. CONTRACTOR SHALL COORDINATE ALL OF THIS WORK WITH THE FIREHOUSE AND THE ENGINEER.

FIREHOUSE DETAILS

GP-2 OF GP-3

REVISIONS

PB / MTA
Parsons Brinckerhoff/McCormick, Taylor & Assoc., Inc.

MARYLAND DOT - STATE HIGHWAY ADMINISTRATION
Office of Traffic & Safety
TRAFFIC ENGINEERING DESIGN DIVISION
SIGNAL PLAN
MD 7 AT COWENTON AVE / EBENEZER RD

DRAWN BY: DMG	F.A.P. NO. SEE TITLE SHEET	TS NO. ES3944	SHEET NO.
CHECKED BY: GSJ	S.H.A. NO. BA3175176		
SCALE: 1"=20'	COUNTY: BALTIMORE	T.I.M.S. NO. D446	25 OF 30
DATE: OCTOBER 1999	LOG MILE: 030007.21		

g:\projects\17868a8\plans\d446gp02.dgn (Wed Nov 3 10:52:58 1999)