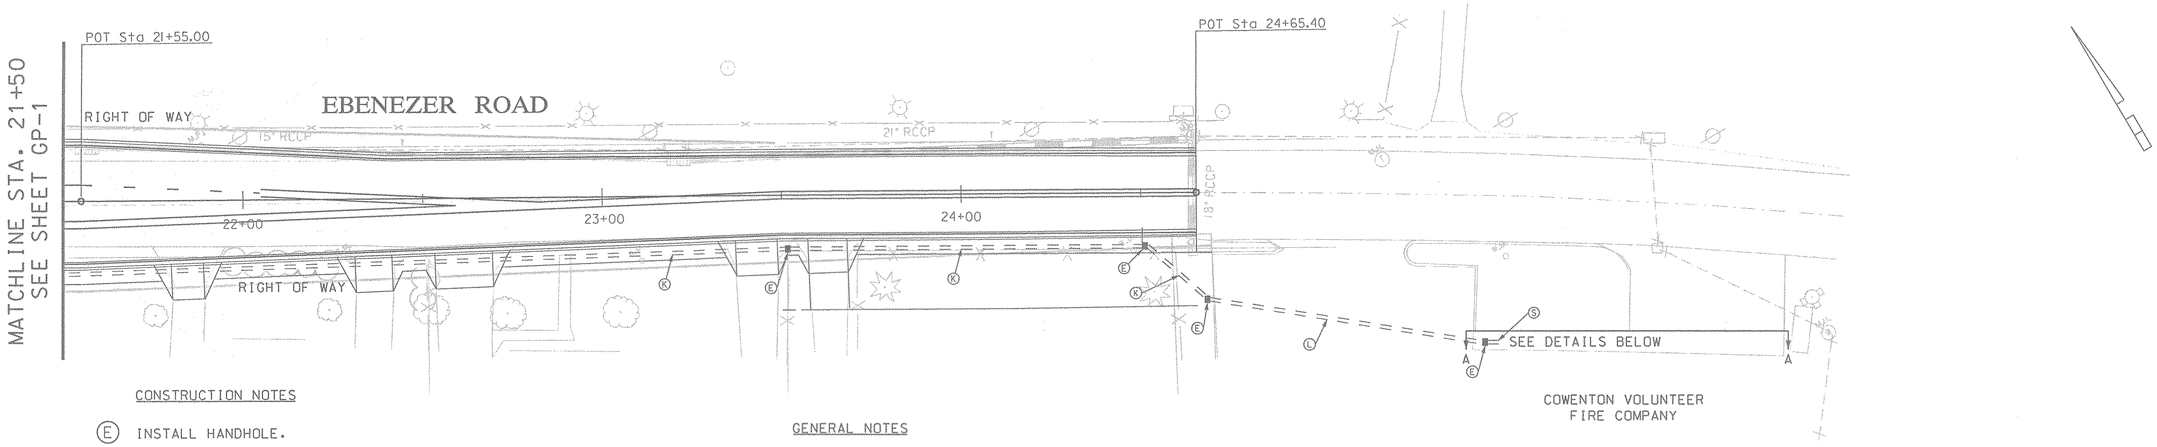


CONSTRUCTION NOTES

(E) INSTALL HANDHOLE.

(K) INSTALL 2" SCHEDULE 80, RIGID PVC ELECTRICAL CONDUIT, TRENCHED.

(L) INSTALL 3" SCHEDULE 80, RIGID PVC ELECTRICAL CONDUIT, SLOTTED.

(S) INSTALL 2" GALVANIZED STEEL CONDUIT.

GENERAL NOTES

1. SEE SHEET SN-2 FOR GROUND MOUNT SIGNS, SIGNS BANDED TO POLES AND PAVEMENT MARKINGS.
2. THE CONTRACTOR SHALL TEST PIT FOR EXISTING UTLITIES PRIOR TO INSTALLING ANY CONDUIT, FOUNDATIONS AND HANDHOLES.
3. ALL CONDUIT UNDER PROPOSED SIDEWALK AND DRIVEWAY APRONS SHALL BE TRENCHED AND IN PLACE PRIOR TO CONSTRUCTING THE PROPOSED SIDEWALK AND/OR DRIVEWAY APRONS.

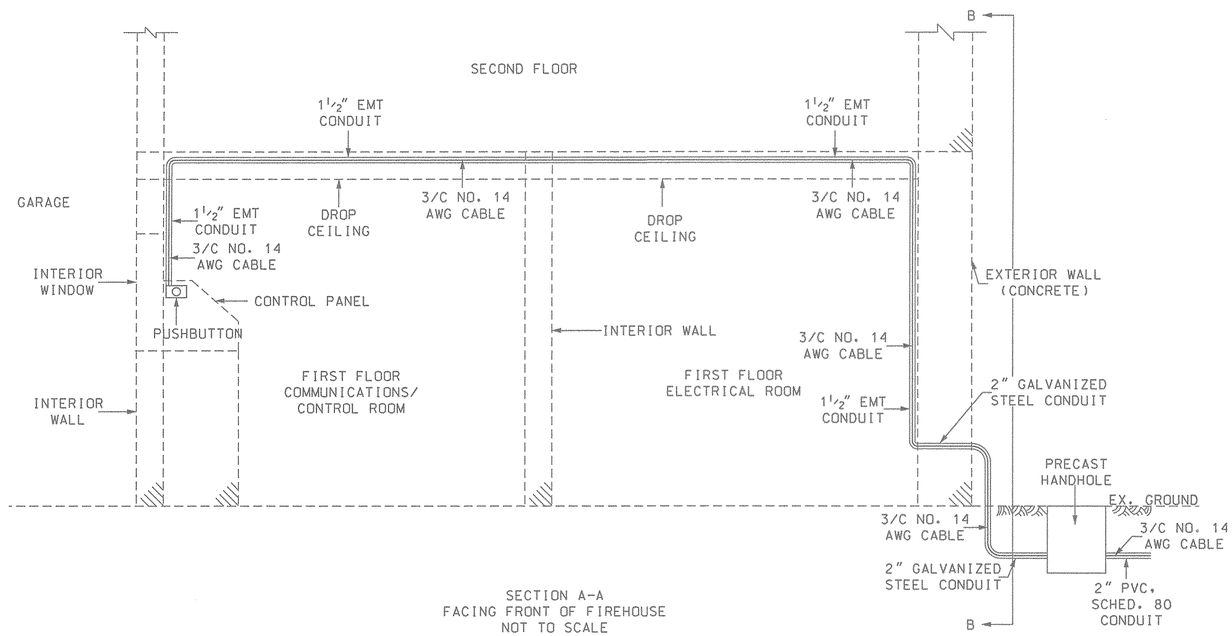


SECTION A-A
FACING FRONT OF FIREHOUSE
NOT TO SCALE

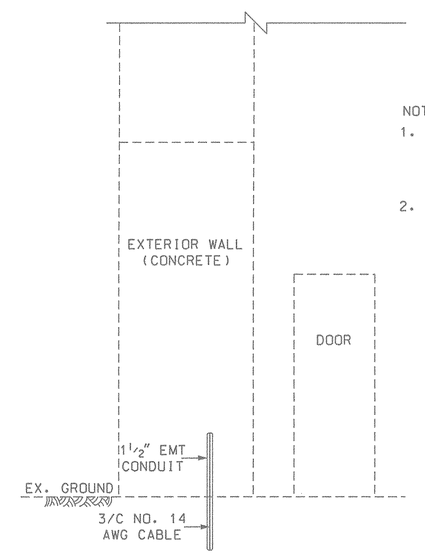


SECTION B-B
FACING WEST SIDE OF FIREHOUSE
NOT TO SCALE

NOTE:

1. CONTRACTOR SHALL USE EXTREME CAUTION IN ORDER TO AVOID INTERFERENCE WITH ANY EXISTING ELECTRICAL OR OTHER EQUIPMENT AT THE FIREHOUSE.
2. CONTRACTOR SHALL COORDINATE ALL OF THIS WORK WITH THE FIREHOUSE AND THE ENGINEER.

GP-2 OF GP-3

FIREHOUSE DETAILS

PB / MTA
Parsons Brinckerhoff/McCormick, Taylor & Assoc., Inc.

REVISIONS

MARYLAND DOT - STATE HIGHWAY ADMINISTRATION
*Office of Traffic & Safety*
TRAFFIC ENGINEERING DESIGN DIVISION
SIGNAL PLAN
MD 7 AT COWENTON AVE / EBENEZER RD

| | | | | | |
|---|---|---|---|---|---|
| DRAWN BY: DMG | F.A.P. NO. SEE TITLE SHEET | TS NO. ES3944 | SHEET NO. 25 OF 30 |
| CHECKED BY: GSJ | S.H.A. NO. BA3175176 | | |
| SCALE: 1"=20' | COUNTY: BALTIMORE | T.I.M.S. NO. D446 | |
| DATE: OCTOBER 1999 | LOG MILE: 030007.21 | | |

g:\projects\T868a8\plans\d446gp02.dgn (Wed Nov 3 10:52:58 1999)