F.H.W.A. REGION NO.	STATE	FED. AID PROJ. NO.	SHEET NO.	TOTAL SHEETS
3	MD			

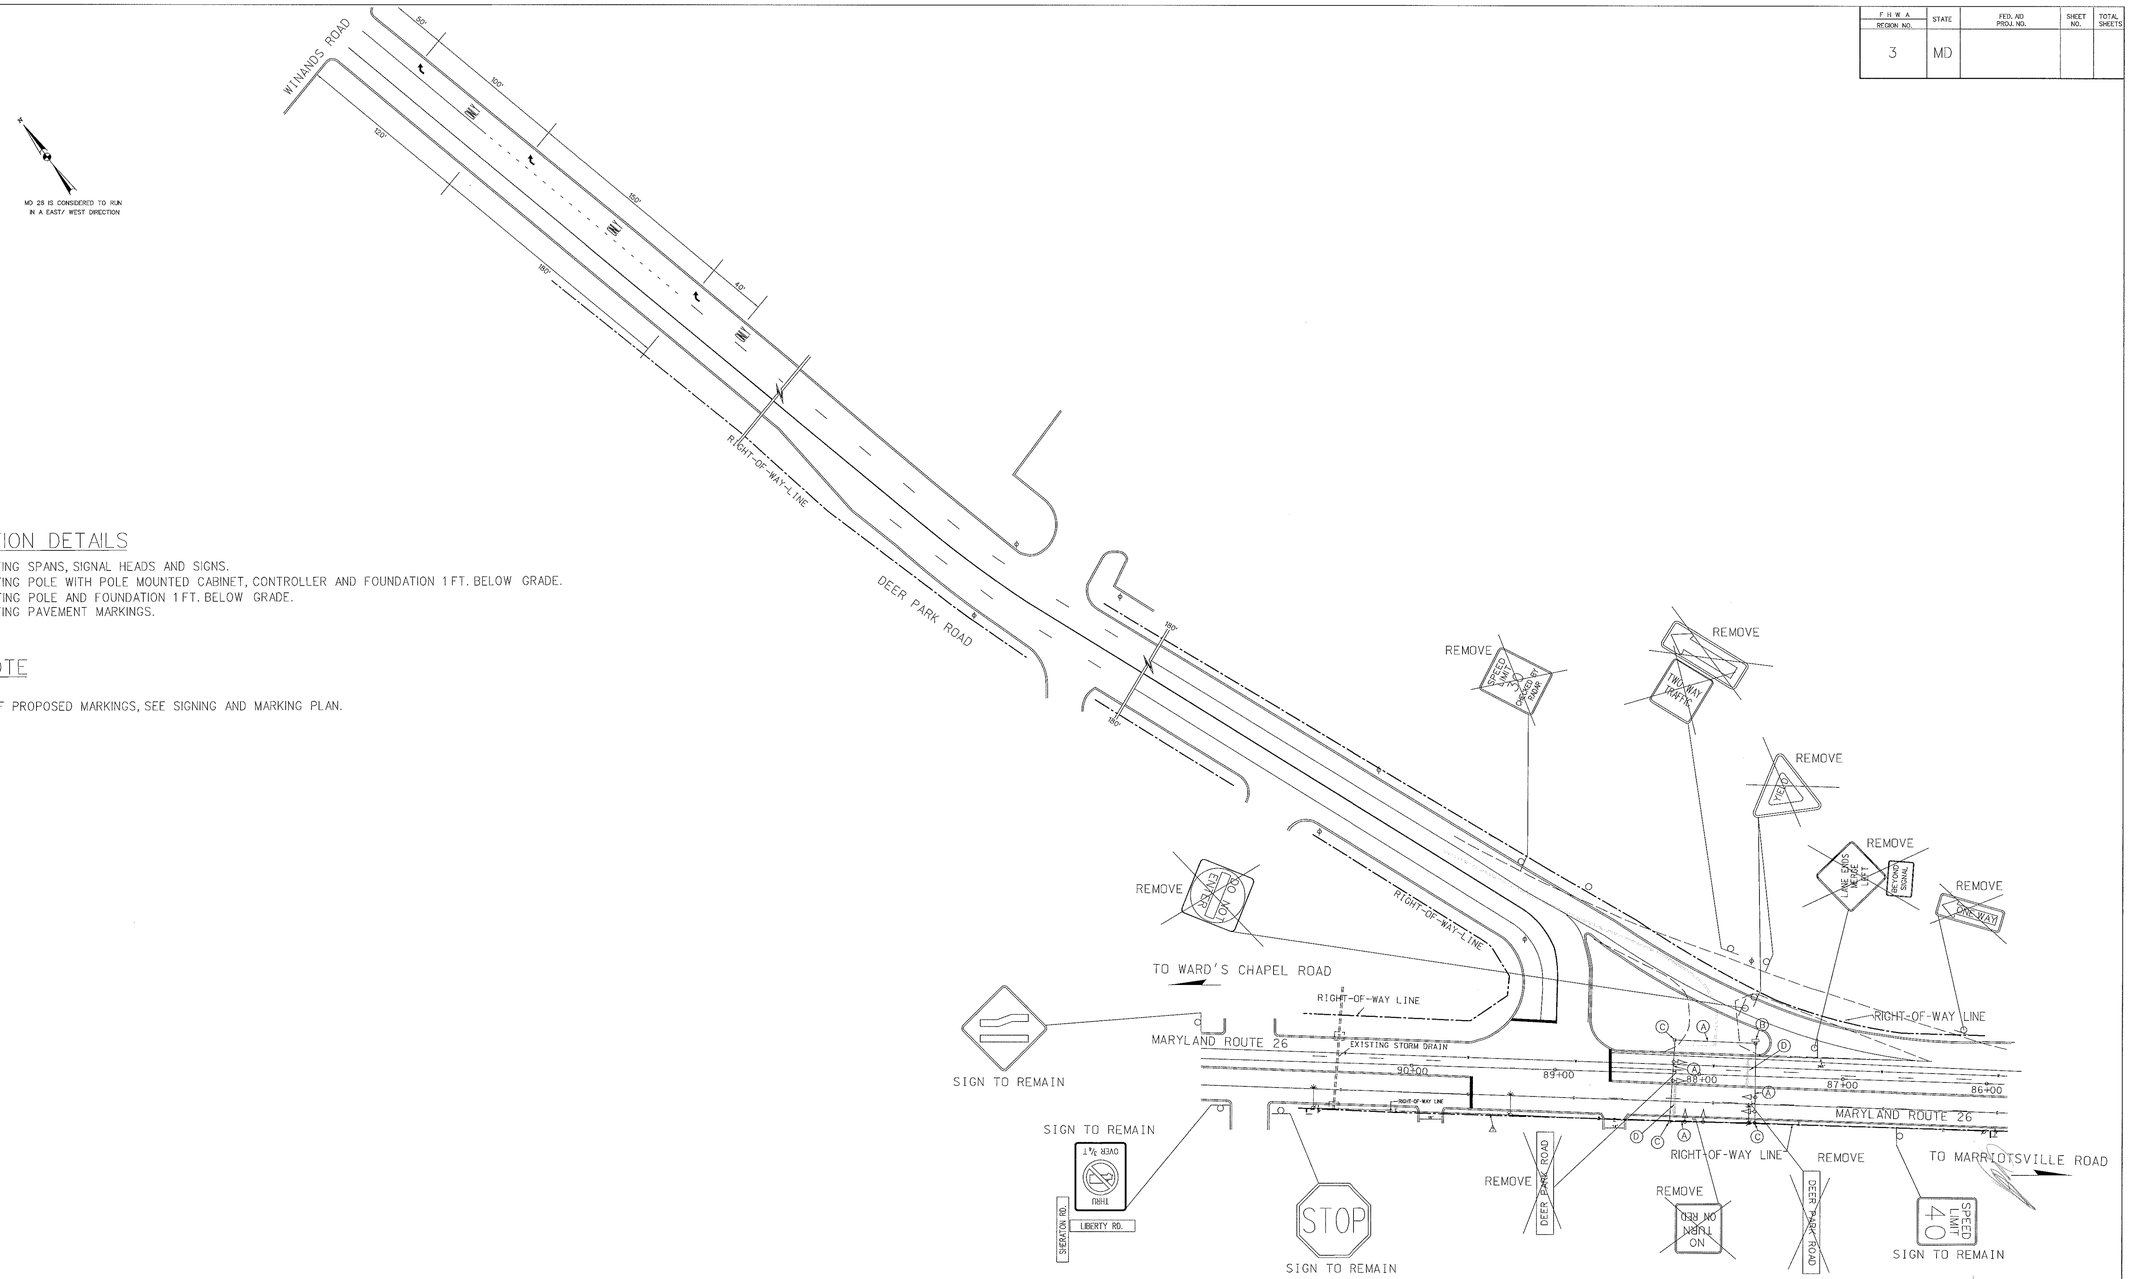

CONSTRUCTION DETAILS

A. REMOVE EXISTING SPANS, SIGNAL HEADS AND SIGNS.
B. REMOVE EXISTING POLE WITH POLE MOUNTED CABINET, CONTROLLER AND FOUNDATION 1 FT. BELOW GRADE.
C. REMOVE EXISTING POLE AND FOUNDATION 1 FT. BELOW GRADE.
D. REMOVE EXISTING PAVEMENT MARKINGS.

GENERAL NOTE

1. FOR DETAILS OF PROPOSED MARKINGS, SEE SIGNING AND MARKING PLAN.

UTILITY LEGEND	
T	TELEPHONE CABLES
G	GAS MAIN
W	WATER MAIN
S	SEWER MAIN
E	ELECTRIC CABLES
A	AERIAL CABLES
BC	BURIED CABLE
SD	STORM DRAIN
FO	FIBER OPTIC
GEOMETRIC LEGEND	
	EXISTING GEOMETRICS
	PROPOSED GEOMETRICS

DANIEL CONSULTANTS /TRAFFIC CONCEPTS
JOINT VENTURE

8950 ROUTE 108 EAST
COLUMBIA, MARYLAND

REVISIONS

APPROVALS

ASST. DIVISION CHIEF, TEDD

ASST. DISTRICT ENGINEER, TRAFFIC

CHIEF, TRAFFIC ENGINEERING DESIGN DIVISION

DIRECTOR, OFFICE OF TRAFFIC & SAFETY

MARYLAND DOT - STATE HIGHWAY ADMINISTRATION
Office of Traffic & Safety
TRAFFIC ENGINEERING DESIGN DIVISION

MD 26 (LIBERTY RD.) AT DEER PARK RD. REMOVAL PLAN

LOG MILE #03002603.30

DATE ___/___/___

DRAWN BY: S.R.M.
CHECKED BY: K.M.D.
MAR 11-16-99
SCALE: 1" = 50'

F.A.P. NO.
S.H.A. NO.
COUNTY: BALTIMORE

PLAN SHEET NO.: TS-3884X1

SHEET NO. ___ OF ___