CONSTRUCTION DETAILS

A. USE PROPOSED BASE MOUNTED CABINET AND CONTROLLER. INSTALL 12-PAIR COMMUNICATION CABLE. (SEE SIGNAL PLAN)
B. USE EXISTING POLE MOUNTED CABINET AND CONTROLLER. INSTALL 12-PAIR COMMUNICATION CABLE.
C. USE EXISTING OR PREVIOUSLY INSTALLED HANDHOLE. INSTALL 12-PAIR COMMUNICATION CABLE. (SEE SIGNAL PLAN)
D. USE EXISTING OR PREVIOUSLY INSTALLED CONDUIT. INSTALL 12-PAIR COMMUNICATION CABLE. (SEE SIGNAL PLAN)
E. INSTALL 3 IN. SCHEDULE 80, POLYVINYL CHLORIDE ELECTRICAL CONDUIT (TRENCHED). INSTALL 12-PAIR COMMUNICATION CABLE.
F. REMOVE EXISTING 12-PAIR COMMUNICATION CABLE ATTACHED TO UTILITY POLE.
G. REMOVE EXISTING 12-PAIR COMMUNICATION CABLE. (SEE SIGNAL PLAN)

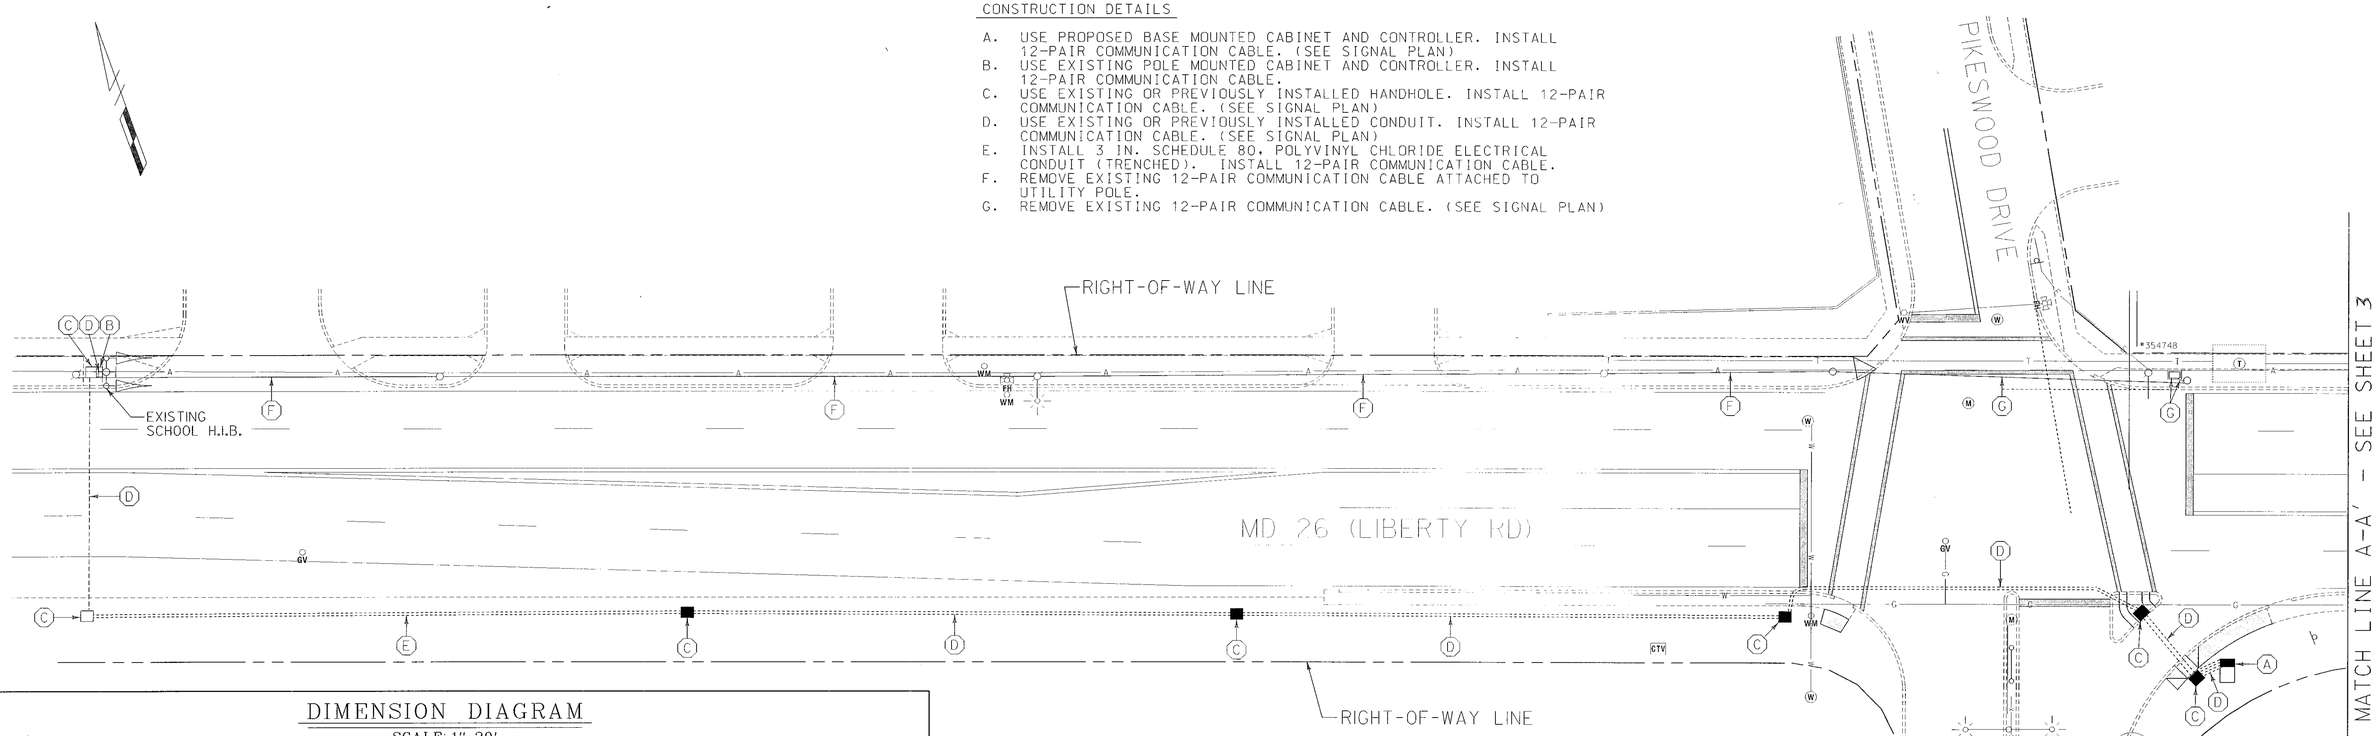

DIMENSION DIAGRAM

SCALE: 1"=20'

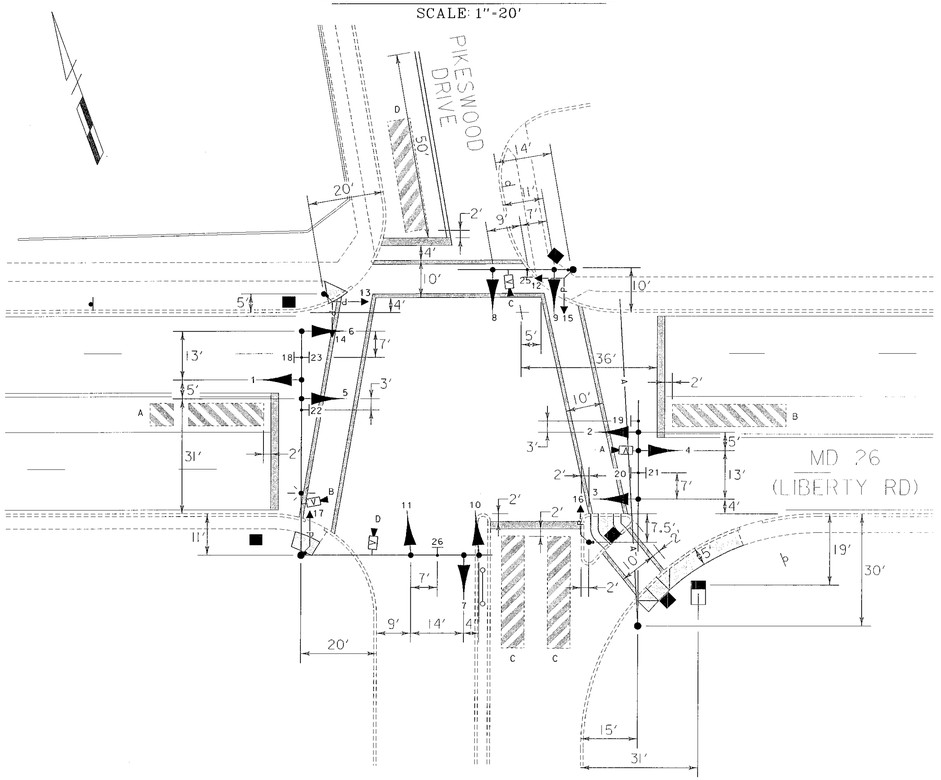

GENERAL NOTES

1. PROPOSED HANDHOLES SHALL BE LOCATED AT A MAXIMUM OF 200 FT. APART.
2. ALL UNDERGROUND AND OVERHEAD UTILITIES SHOWN ON THESE PLANS ARE SCHEMATIC ONLY AND MAY NOT BE COMPLETE. THE CONTRACTOR SHALL BE RESPONSIBLE FOR NOTIFYING MISS UTILITY PRIOR TO THE CONSTRUCTION SO THAT ALL UTILITIES MAY BE LOCATED IN THE FIELD. IF THE CONTRACTOR PERCEIVES THAT A CONFLICT BETWEEN UTILITIES AND THE TRAFFIC SIGNAL WILL OCCUR, THE CONTRACTOR SHALL NOTIFY THE PROJECT ENGINEER IMMEDIATELY SO THAT THE CONFLICT MAY BE RESOLVED.

OHA #: BAW15A64/B64 JCD # AT3567-15

LEGEND OF UNDERGROUND AND OVERHEAD UTILITIES

AERIAL CABLE	A
ELECTRICAL	E
TELEPHONE	T
GAS	G
SEWER	SS
STORM DRAIN	SD
WATER	W
CABLE TV	TV

WR&A
Whitman, Requardt and Associates, LLP
801 South Caroline Street
Baltimore, Maryland 21231
(410) 235-3450

MARYLAND DOT - STATE HIGHWAY ADMINISTRATION
Office of Traffic & Safety
TRAFFIC ENGINEERING DESIGN DIVISION

TRAFFIC SIGNALIZATION PLAN
MD 26 (LIBERTY RD) INTERCONNECT PLAN FROM PIKESWOOD DR TO OFFUTT RD

DRAWN BY:	S. BLOSS	F.A.P. NO.		TS NO. 1858	SHEET NO.
CHECKED BY:	N. LEARY	S.H.A. NO.	AT3575185		
SCALE:	1" = 20'	COUNTY:	BALTIMORE	T.I.M.S. NO. F452	2 OF 6
DATE:	8/1/2003	LOG MILE:	0300.2604.37		

M:\20008\md26&Pikeswood\f452gp02.dgn