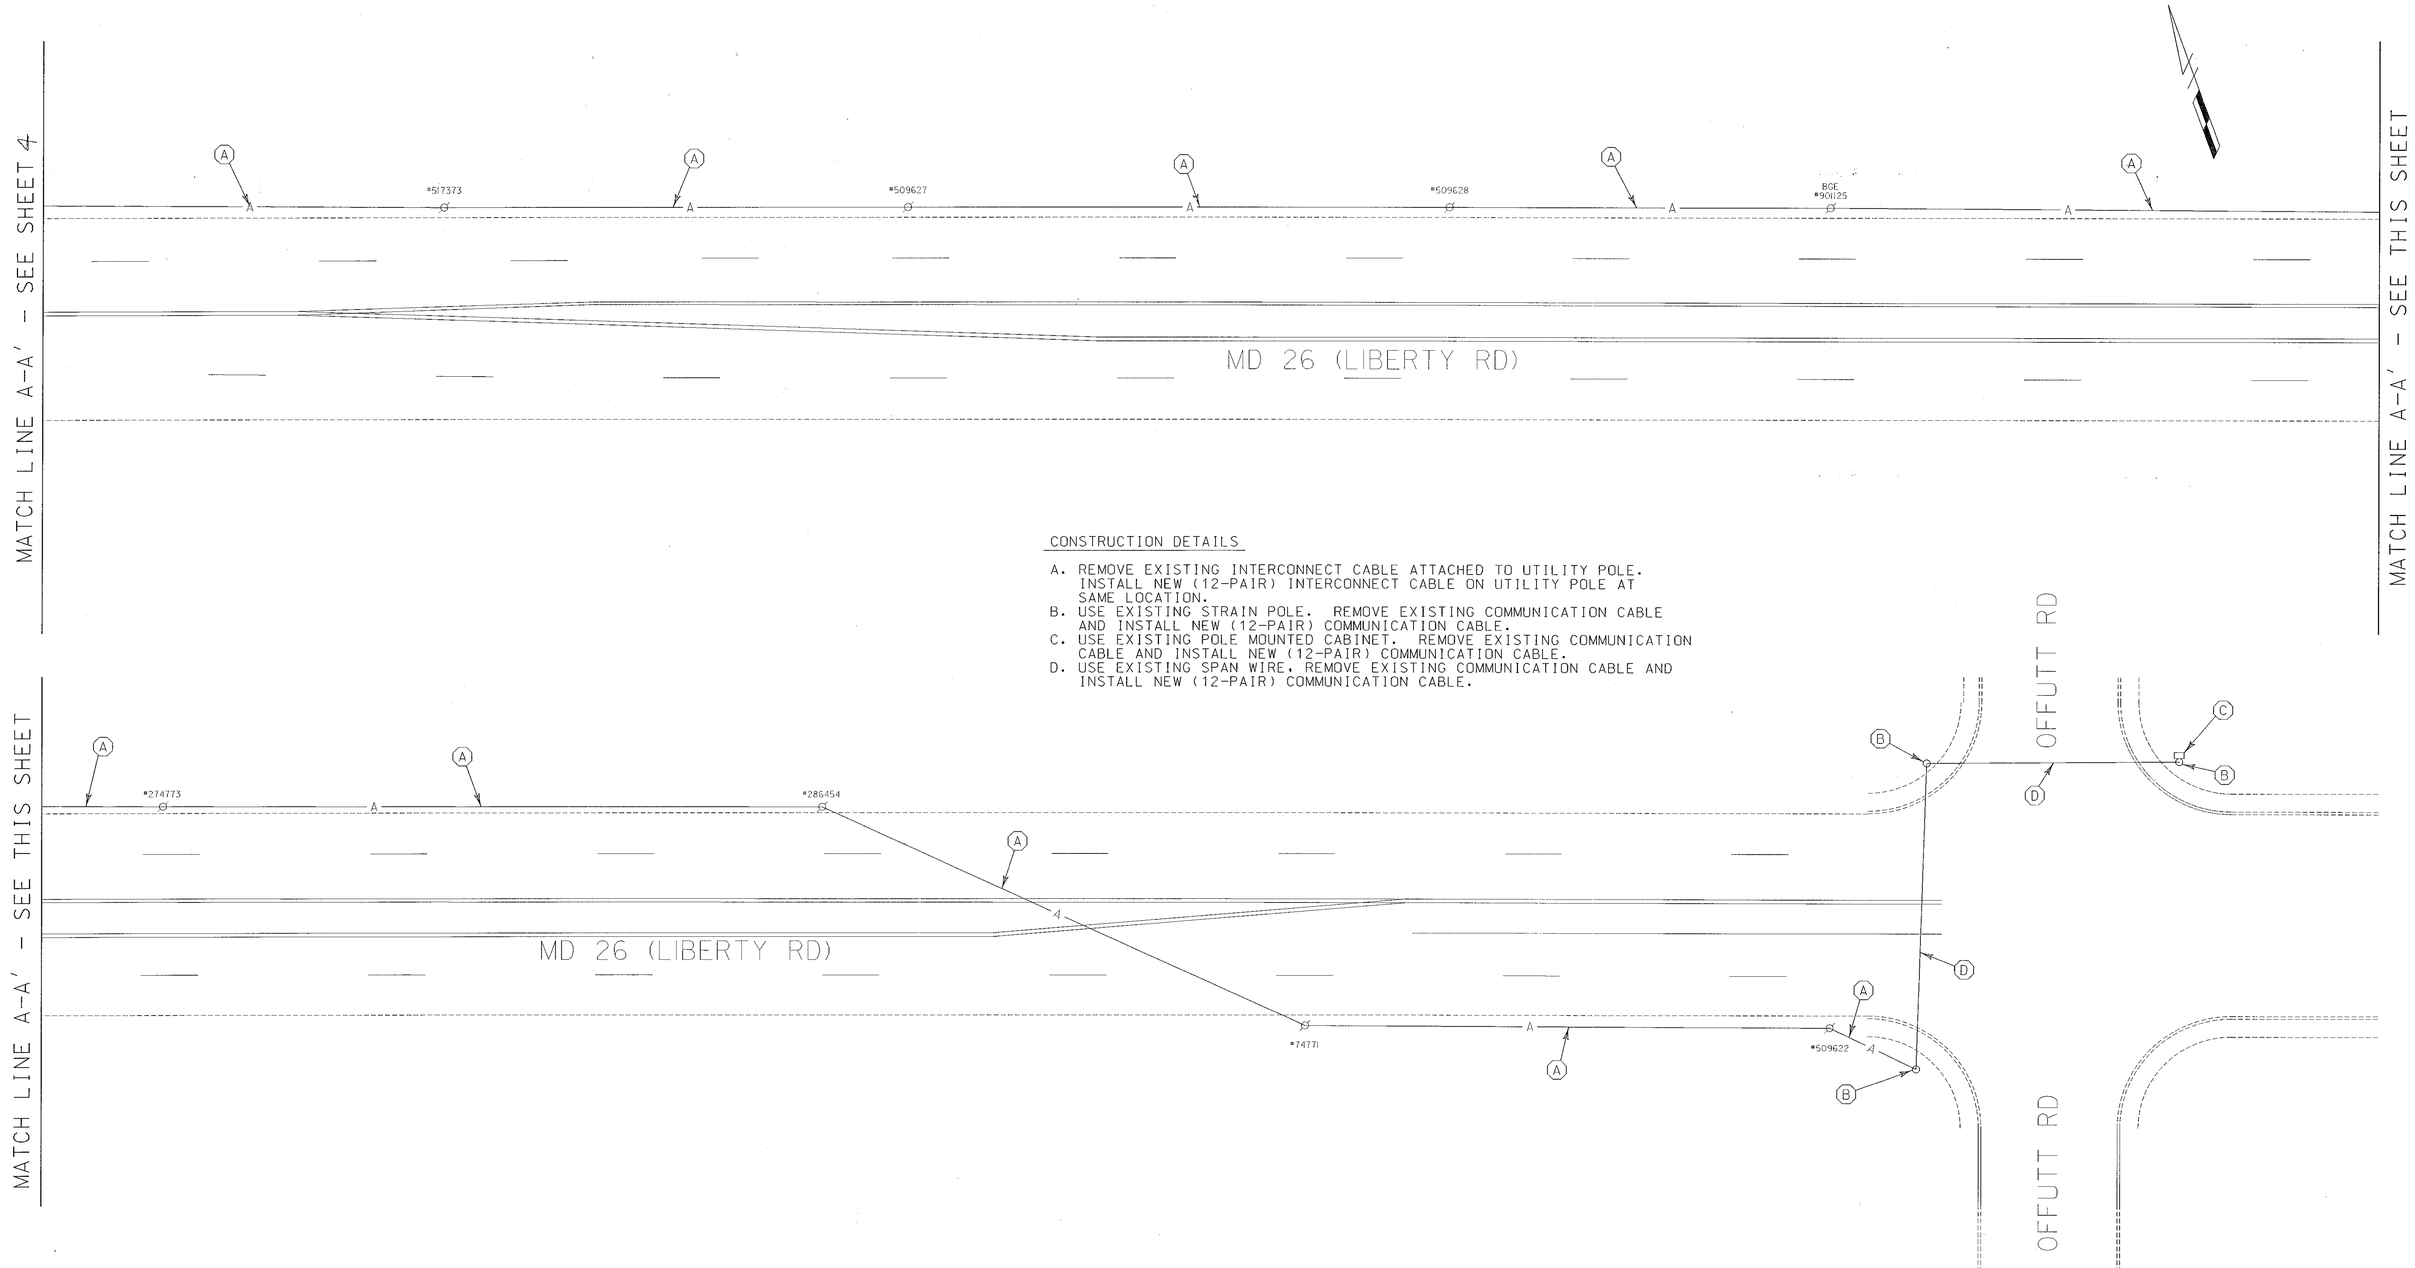


CONSTRUCTION DETAILS

A. REMOVE EXISTING INTERCONNECT CABLE ATTACHED TO UTILITY POLE. INSTALL NEW (12-PAIR) INTERCONNECT CABLE ON UTILITY POLE AT SAME LOCATION.
B. USE EXISTING STRAIN POLE. REMOVE EXISTING COMMUNICATION CABLE AND INSTALL NEW (12-PAIR) COMMUNICATION CABLE.
C. USE EXISTING POLE MOUNTED CABINET. REMOVE EXISTING COMMUNICATION CABLE AND INSTALL NEW (12-PAIR) COMMUNICATION CABLE.
D. USE EXISTING SPAN WIRE, REMOVE EXISTING COMMUNICATION CABLE AND INSTALL NEW (12-PAIR) COMMUNICATION CABLE.

SHA #: BA4968X4/B04 TOD #: AT357-15

MARYLAND DOT - STATE HIGHWAY ADMINISTRATION
*Office of Traffic & Safety*
TRAFFIC ENGINEERING DESIGN DIVISION

TRAFFIC SIGNALIZATION PLAN
MD 26 (LIBERTY RD) INTERCONNECT PLAN FROM PIKESWOOD DR TO OFFUTT RD

WR&A
Whitman, Requardt and Associates, LLP
801 South Caroline Street
Baltimore, Maryland 21231
(410) 235-3450

| | | | | | |
|---|---|---|---|---|---|
| DRAWN BY: | S. BLOSS | F.A.P. NO. | | TS NO. 1858 | SHEET NO. |
| CHECKED BY: | N. LEARY | S.H.A. NO. | AT3575185 | | |
| SCALE: | 1" = 20' | COUNTY: | BALTIMORE | T.I.M.S. NO. F452 | 5 OF 6 |
| DATE: | 8/1/2003 | LOG MILE: | | | |

m:\20008\md26&Pikeswood\f452gp05.dgn