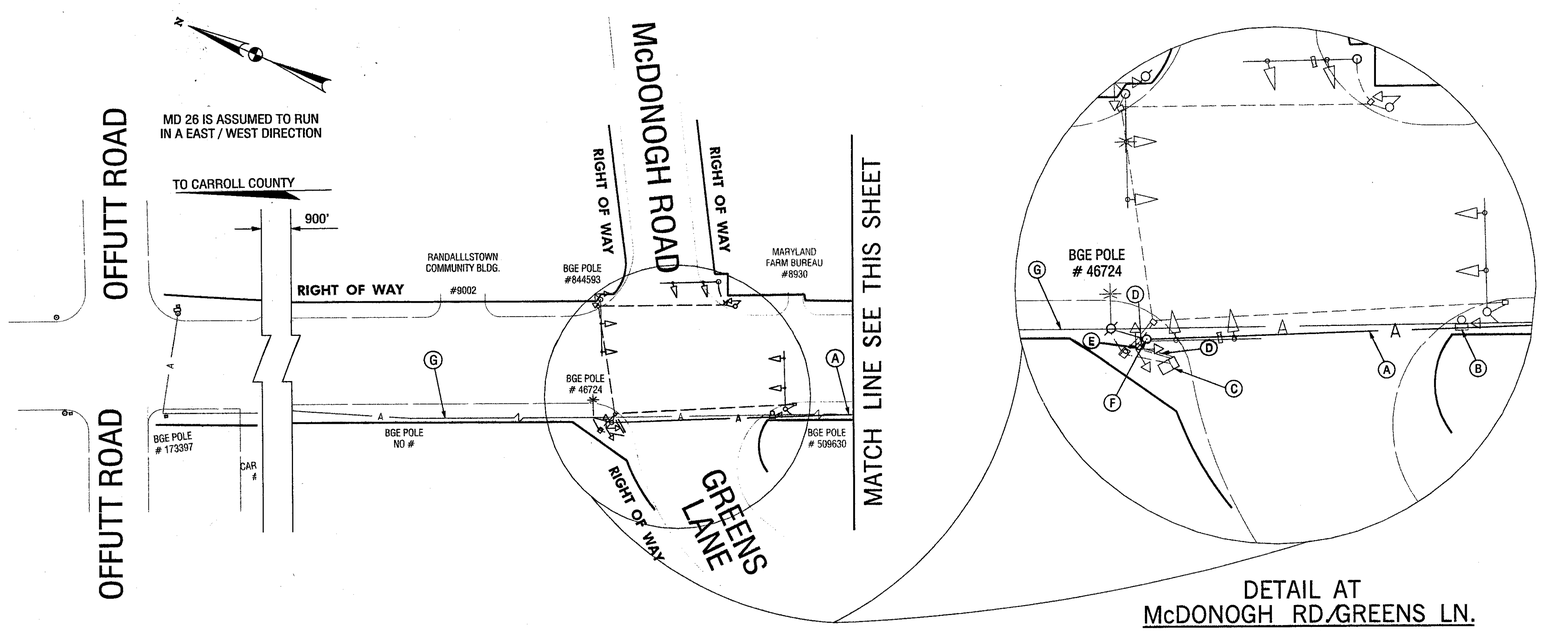

DETAIL AT
McDONOGH RD/GREENS LN.
N.T.S.

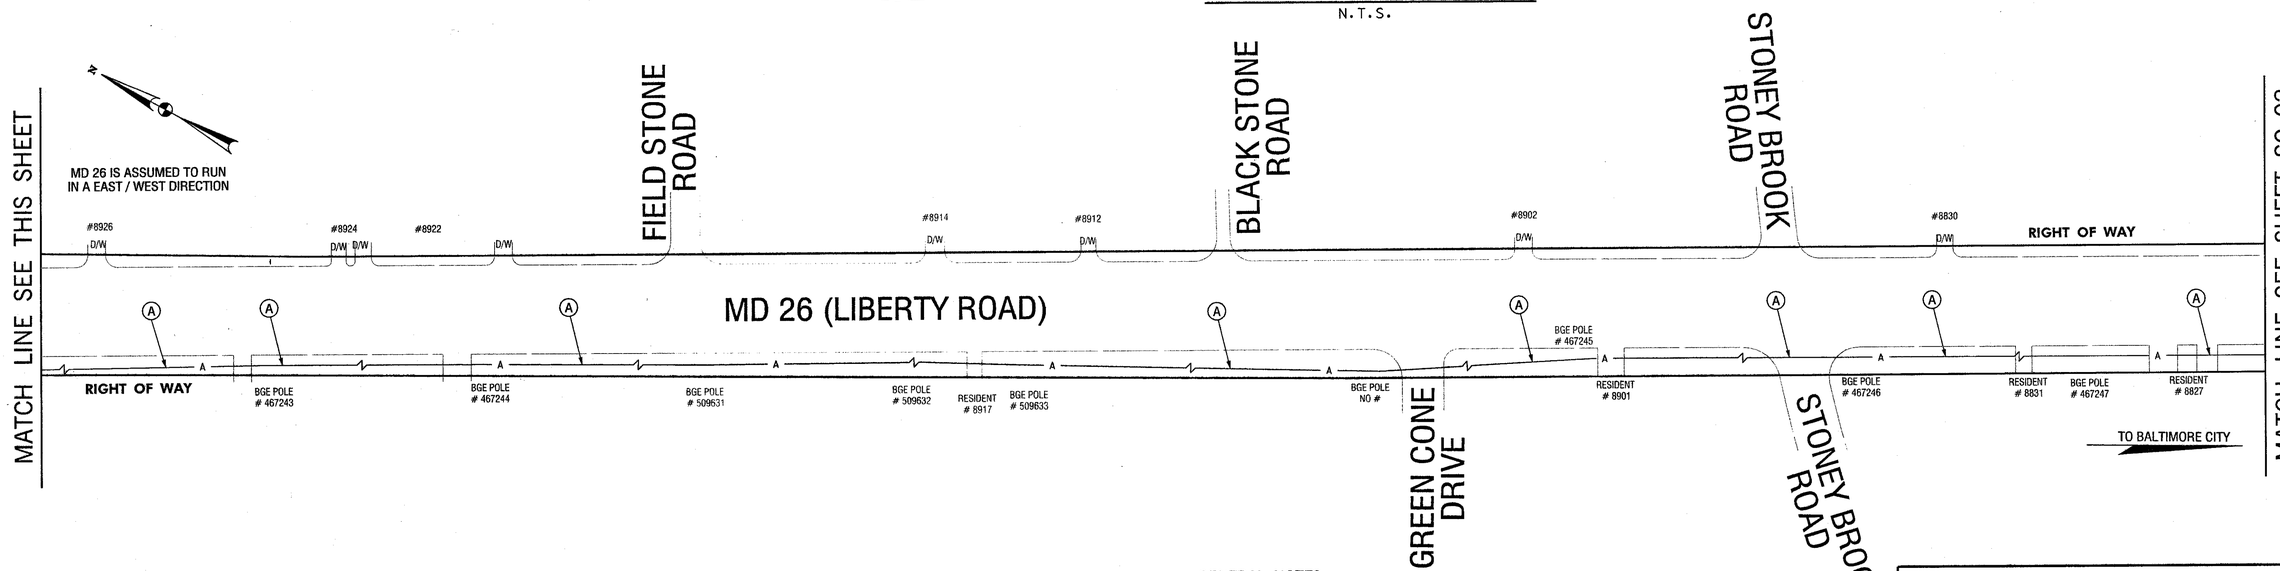

CONSTRUCTION DETAILS

A. REMOVE AND DISPOSE EXISTING INTERCONNECT CABLE AND INSTALL 12 PAIR SELF SUPPORTING INTERCONNECT CABLE IN THE SAME LOCATION TO EXISTING UTILITY POLES (OVERHEAD) AS SHOWN.

B. CONTRACTOR SHALL DISCONNECT THE EXISTING INTERCONNECT CABLE FROM THE EXISTING CABINET AND PULL IT BACK TO EXISTING BGE POLE NO. 46724, THEN REROUTE INTO WEATHER HEAD, POLE, CONDUITS AND TERMINATE INTO CABINET.

C. CONNECT INTERCONNECT CABLE INTO BASE MOUNTED CABINET WITH LABEL AND TAGS AT CABLES END.

D. INSTALL 12 PAIR SELF SUPPORTING INTERCONNECT CABLE INTO EXISTING CONDUIT.

E. USE EXISTING HANDHOLE.

F. INSTALL NEW 12 PAIR INTERCONNECT CABLE INTO WEATHER HEAD ON MAST ARM POLE AND ROUTE THROUGH POLE, CONDUITS AND TERMINATE INTO PROPOSED CABINET.

G. EXISTING I/C TO REMAIN.

GENERAL NOTES

1. THE CONTRACTOR SHALL REMOVE EXISTING INTERCONNECT CABLES FROM McDONOGH ROAD/GREENS LANE TO BRENBROOK DRIVE CONTROLLERS AND REPLACE IT WITH NEW 12 PAIR SELF SUPPORTING COMMUNICATION CABLE IN THE SAME LOCATION, USING THE SAME HARDWARE AS THE OLD INTERCONNECT CABLE.

2. THE CONTRACTOR SHALL BE RESPONSIBLE FOR TERMINATING ALL SIGNAL CABLE TO THE APPROPRIATE TERMINALS AND PROPERLY LABEL EACH CABLE.

GEOMETRIC LEGEND

- EXISTING
- PROPOSED

UTILITY LEGEND

- SD — STORM DRAIN
- G — GAS MAIN
- W — WATER MAIN
- SAN — SEWER MAIN
- E — ELECTRIC CABLES
- A — AERIAL CABLES
- T — TELEPHONE CABLES
- FO — FIBER-OPTIC

SABRA, WANG & ASSOCIATES, INC.
1504 JOH AVENUE
SUITE 160
BALTIMORE, MD 21227
(410) 737-6564
WWW.SABRA-WANG.COM

APPROVALS	
TEAM LEADER	ORIGINAL ON FILE
ASST. DIV.	
DIVISION CHIEF	
OFFICE DIRECTOR	

REVISIONS	
© REPLACE INTERCONNECT CABLE WITH NEW 12 PAIR OVERHEAD CABLE. SHA NO. AT71T5186	05/01/2005
SWA	

PLOTTED: FRIDAY, APRIL 29, 2005 AT 09:53 AM
FILE: R:\2000\23\TASK 111\DGN\PSC-P001-M26.DGN

STATE OF MARYLAND
DEPARTMENT OF TRANSPORTATION
STATE HIGHWAY ADMINISTRATION
OFFICE OF TRAFFIC & SAFETY
TRAFFIC ENGINEERING DESIGN DIVISION

MD 26 (LIBERTY ROAD) FROM GREENS LANE TO OLD COURT ROAD

INTERCONNECT PLAN

SCALE 1"= 50' DATE N/A CONTRACT NO. N/A

DESIGNED BY N/A COUNTY BALTIMORE
DRAWN BY N/A LOGMILE
CHECKED BY N/A T.I.M.S. NO. G336,G337,G338
F.A.P. NO. N/A TOD NO. N/A

DRAWING NO. TS-1858 F SHEET NO. 1 OF 4

BY:CFLEMING