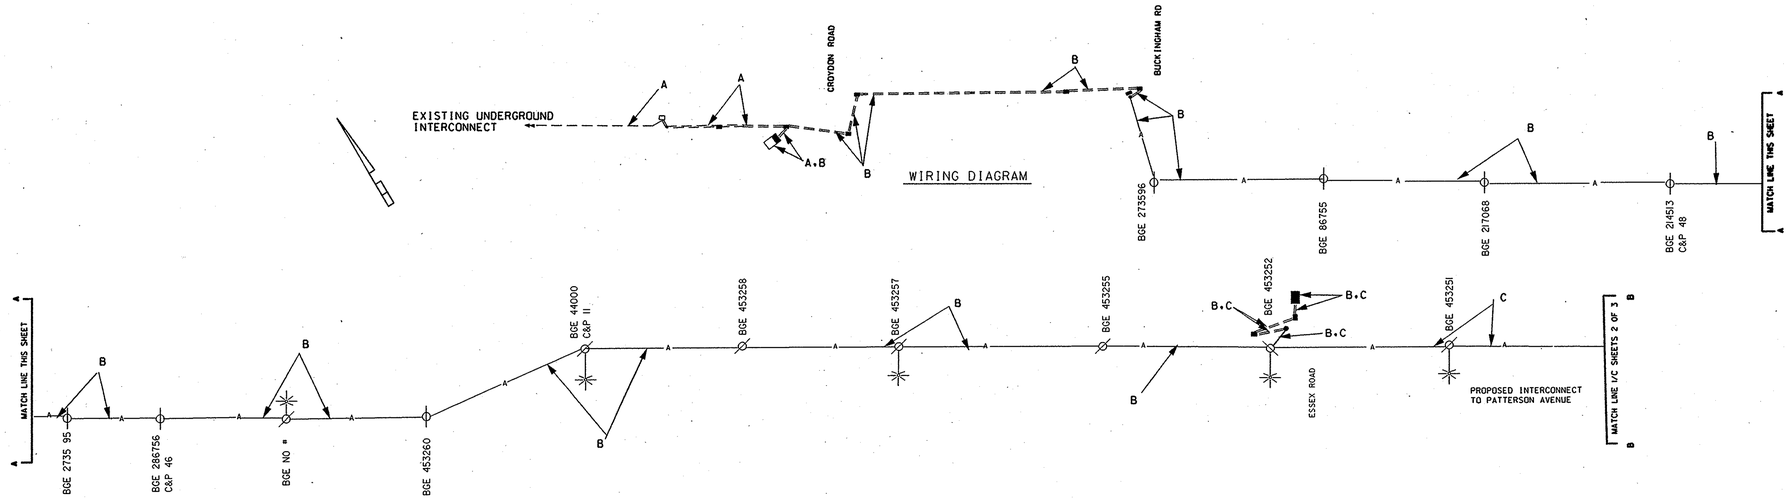

WIRING KEY

A - EXISTING INTERCONNECT CABLE TO REMAIN
B.C - 12-PAIR COMMUNICATION CABLE, SELF-SUPPORTING

NOTE: REMOVE THE SELF-SUPPORT FOR UNDERGROUND INSTALLATION

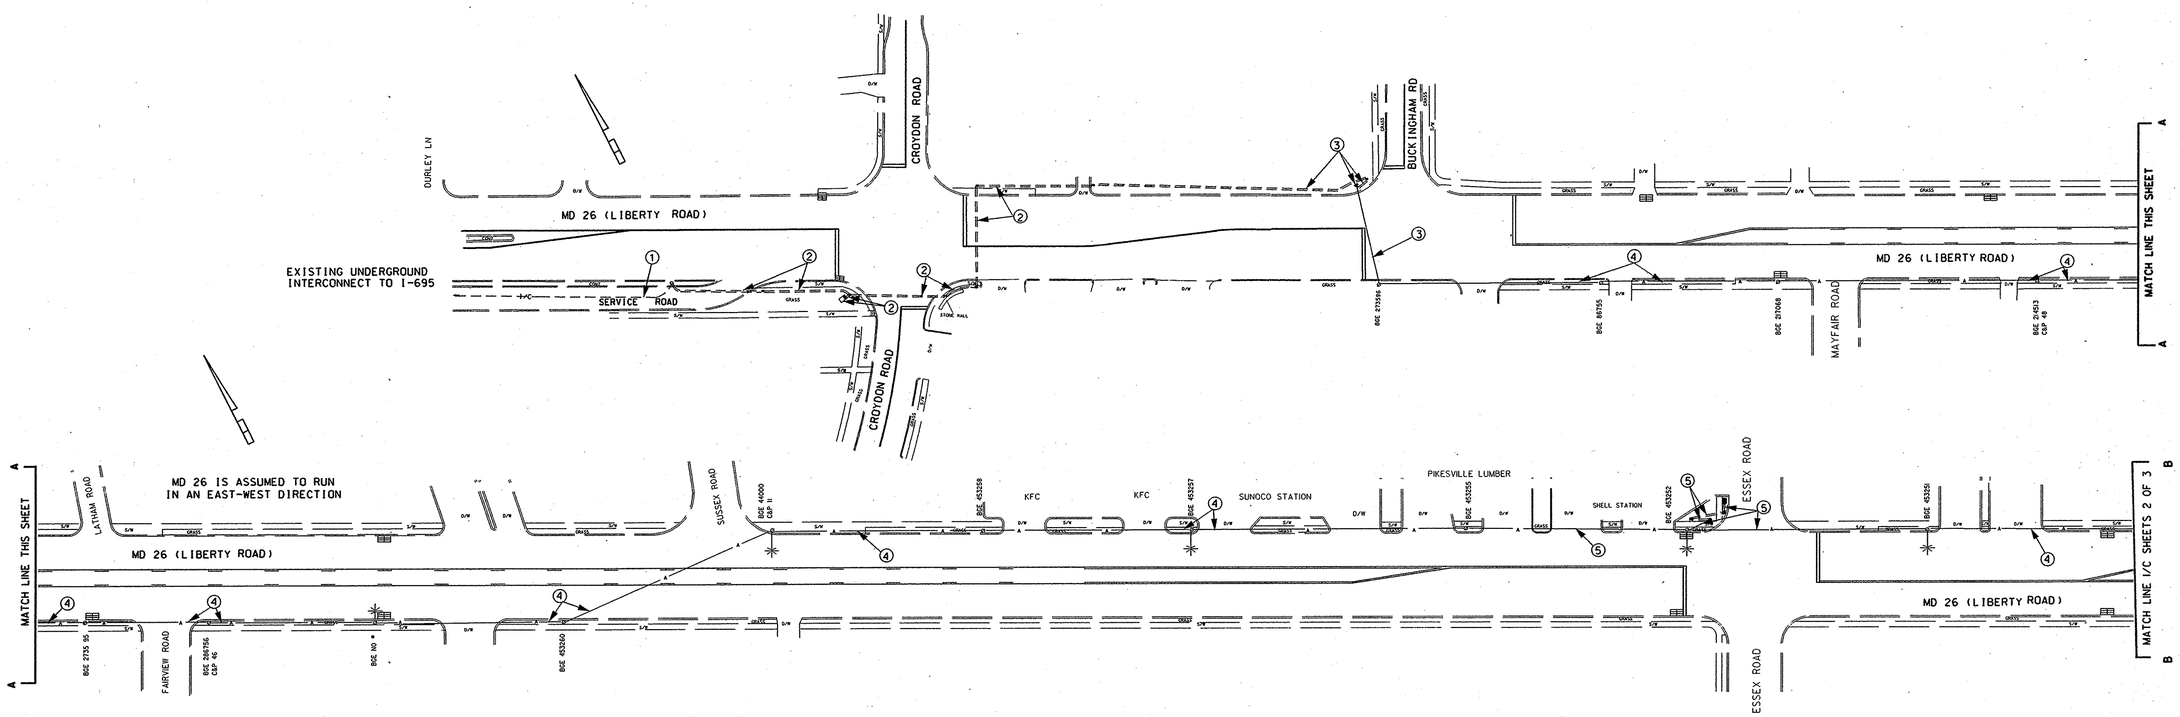

I/C SHEETS 1 OF 3

CONSTRUCTION DETAILS

1. EXISTING UNDERGROUND INTERCONNECT CABLE TO REMAIN.
2. SEE CROYDON RD. PLAN SHEET 15 OF 28.
3. SEE BUCKINGHAM RD. PLAN SHEET 16 OF 28.
4. REMOVE EXISTING AND INSTALL NEW INTERCONNECT CABLE. IN KIND.
5. SEE ESSEX RD. PLAN SHEET 19 OF 28.

CENTURY ENGINEERING, INC.
CONSULTING ENGINEERS - PLANNERS
32 WEST ROAD
TOWSON, MARYLAND 21204
410-823-8070

MARYLAND DOT - STATE HIGHWAY ADMINISTRATION
Office of Traffic & Safety
TRAFFIC ENGINEERING DESIGN DIVISION
INTERCONNNECT PLAN
MD 26 FROM CROYDON RD. TO KELEX RD.

DRAWN BY:	DA	F.A.P. NO.		TS NO. ?	SHEET NO. 25 OF 28
CHECKED BY:	EMM/ TH	S.H.A. NO.	BA 4845176		
SCALE:	1" = 50'	COUNTY:	BALTIMORE	T.I.M.S. NO. G503	
DATE:	6/27/2005	LOG MILE:	0302608.50 TO 8.89		

o:*TRANSDWG*23024.12*FINAL DESIGN*MD26INTERRONNECT.dgn 6/28/2005