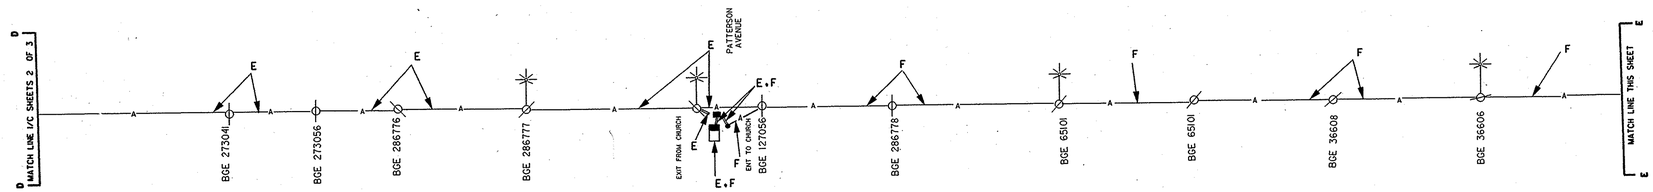

WIRING KEY

E - EXISTING INTERCONNECT CABLE TO REMAIN
F - 12-PAIR COMMUNICATION CABLE, SELF-SUPPORTING

NOTE: REMOVE THE SELF-SUPPORT FOR UNDERGROUND INSTALLATION

WIRING DIAGRAM

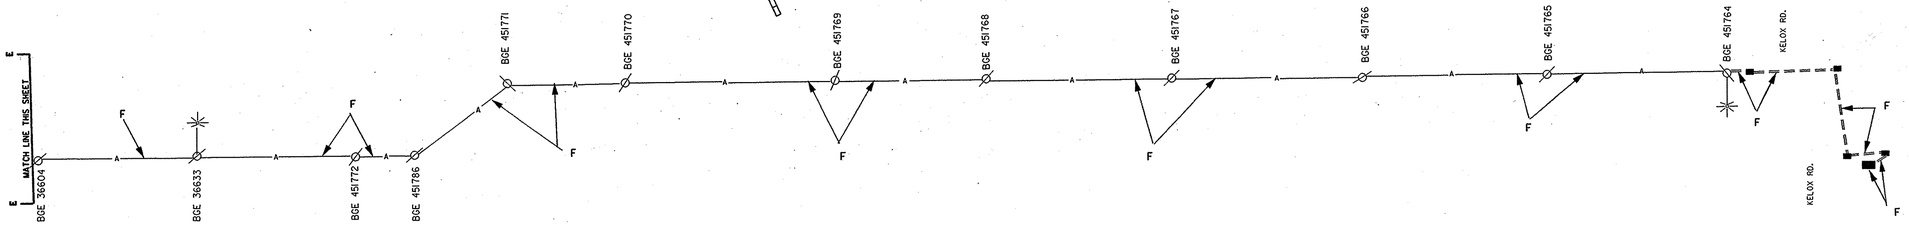

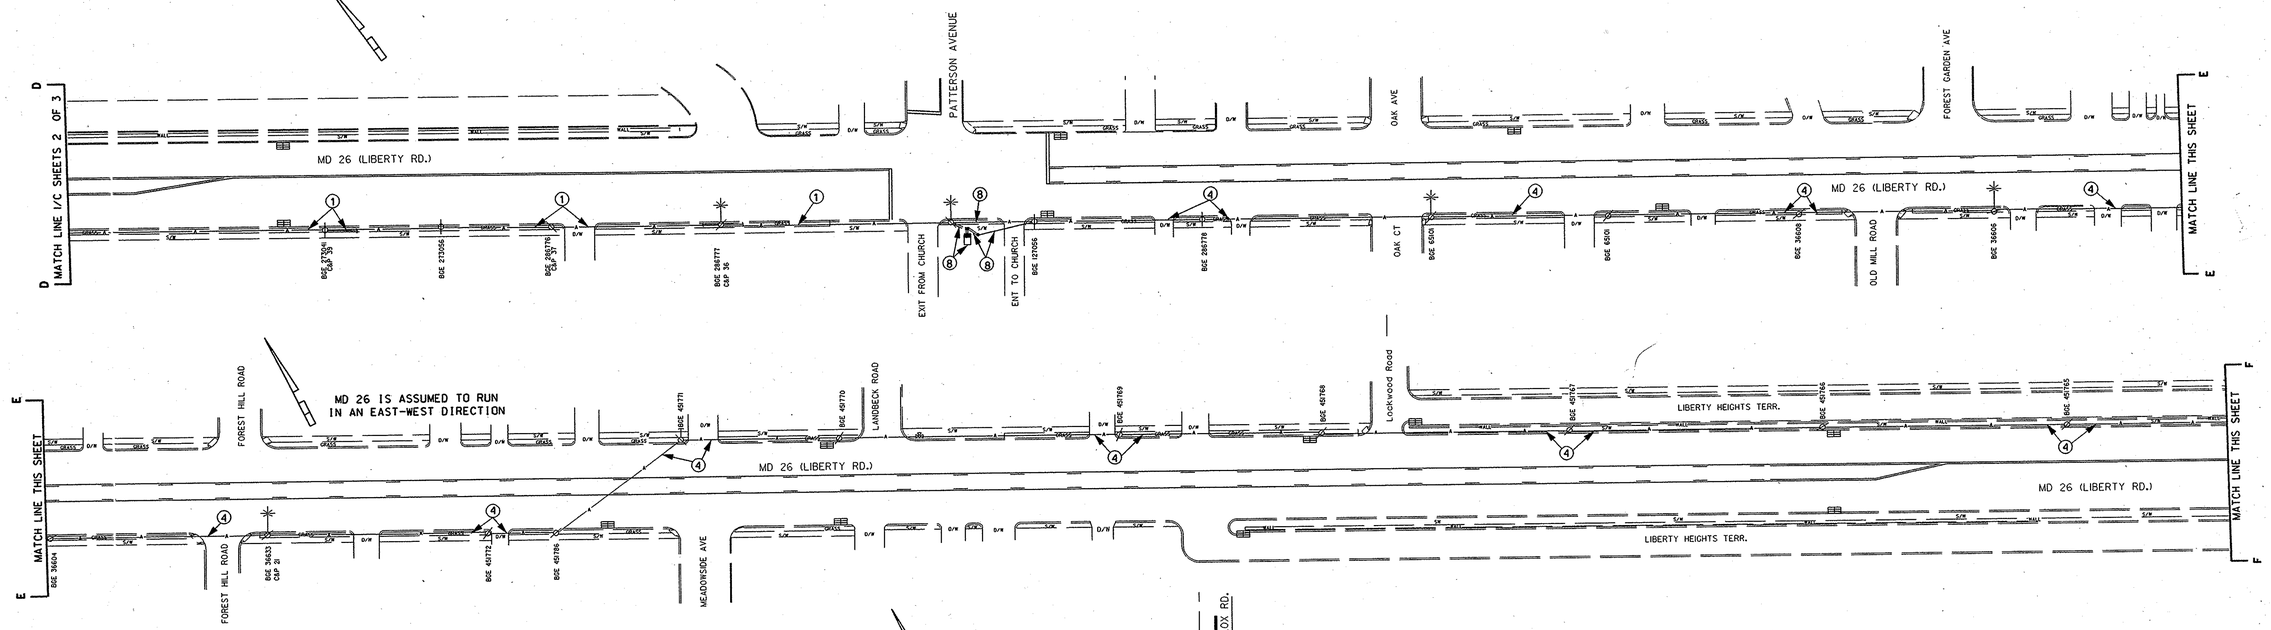

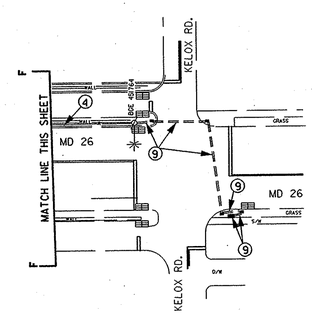

CONSTRUCTION DETAILS

1. EXISTING UNDERGROUND INTERCONNECT CABLE TO REMAIN.
4. REMOVE EXISTING AND INSTALL NEW INTERCONNECT CABLE. IN KIND.
8. SEE PATTERSON AVE. PLAN SHEET 21 OF 28.
9. SEE KELOX RD. PLAN SHEET 23 OF 28.

I/C SHEETS
3 OF 3

CENTURY ENGINEERING, INC.
CONSULTING ENGINEERS - PLANNERS
32 WEST ROAD
TOWSON, MARYLAND 21204
410-823-6070

MARYLAND DOT - STATE HIGHWAY ADMINISTRATION
Office of Traffic & Safety
TRAFFIC ENGINEERING DESIGN DIVISION
INTERCONNNECT PLAN

MD 26 FROM CROYDON RD. TO KELEX RD.

DRAWN BY:	DA	F.A.P. NO.		TS NO. ?	SHEET NO.
CHECKED BY:	EMM/ TH	S.H.A. NO.	BA 4845176		
SCALE:	1" = 50'	COUNTY:	BALTIMORE	T.I.M.S. NO. 0503	27 OF 28
DATE:	6/27/2005	LOG MILE:	0302609.31 TO 10.09		

o:*TRANSDWG*23024.12*FINAL DESIGN*MD26INTERRONNECT.dgn 6/28/2005