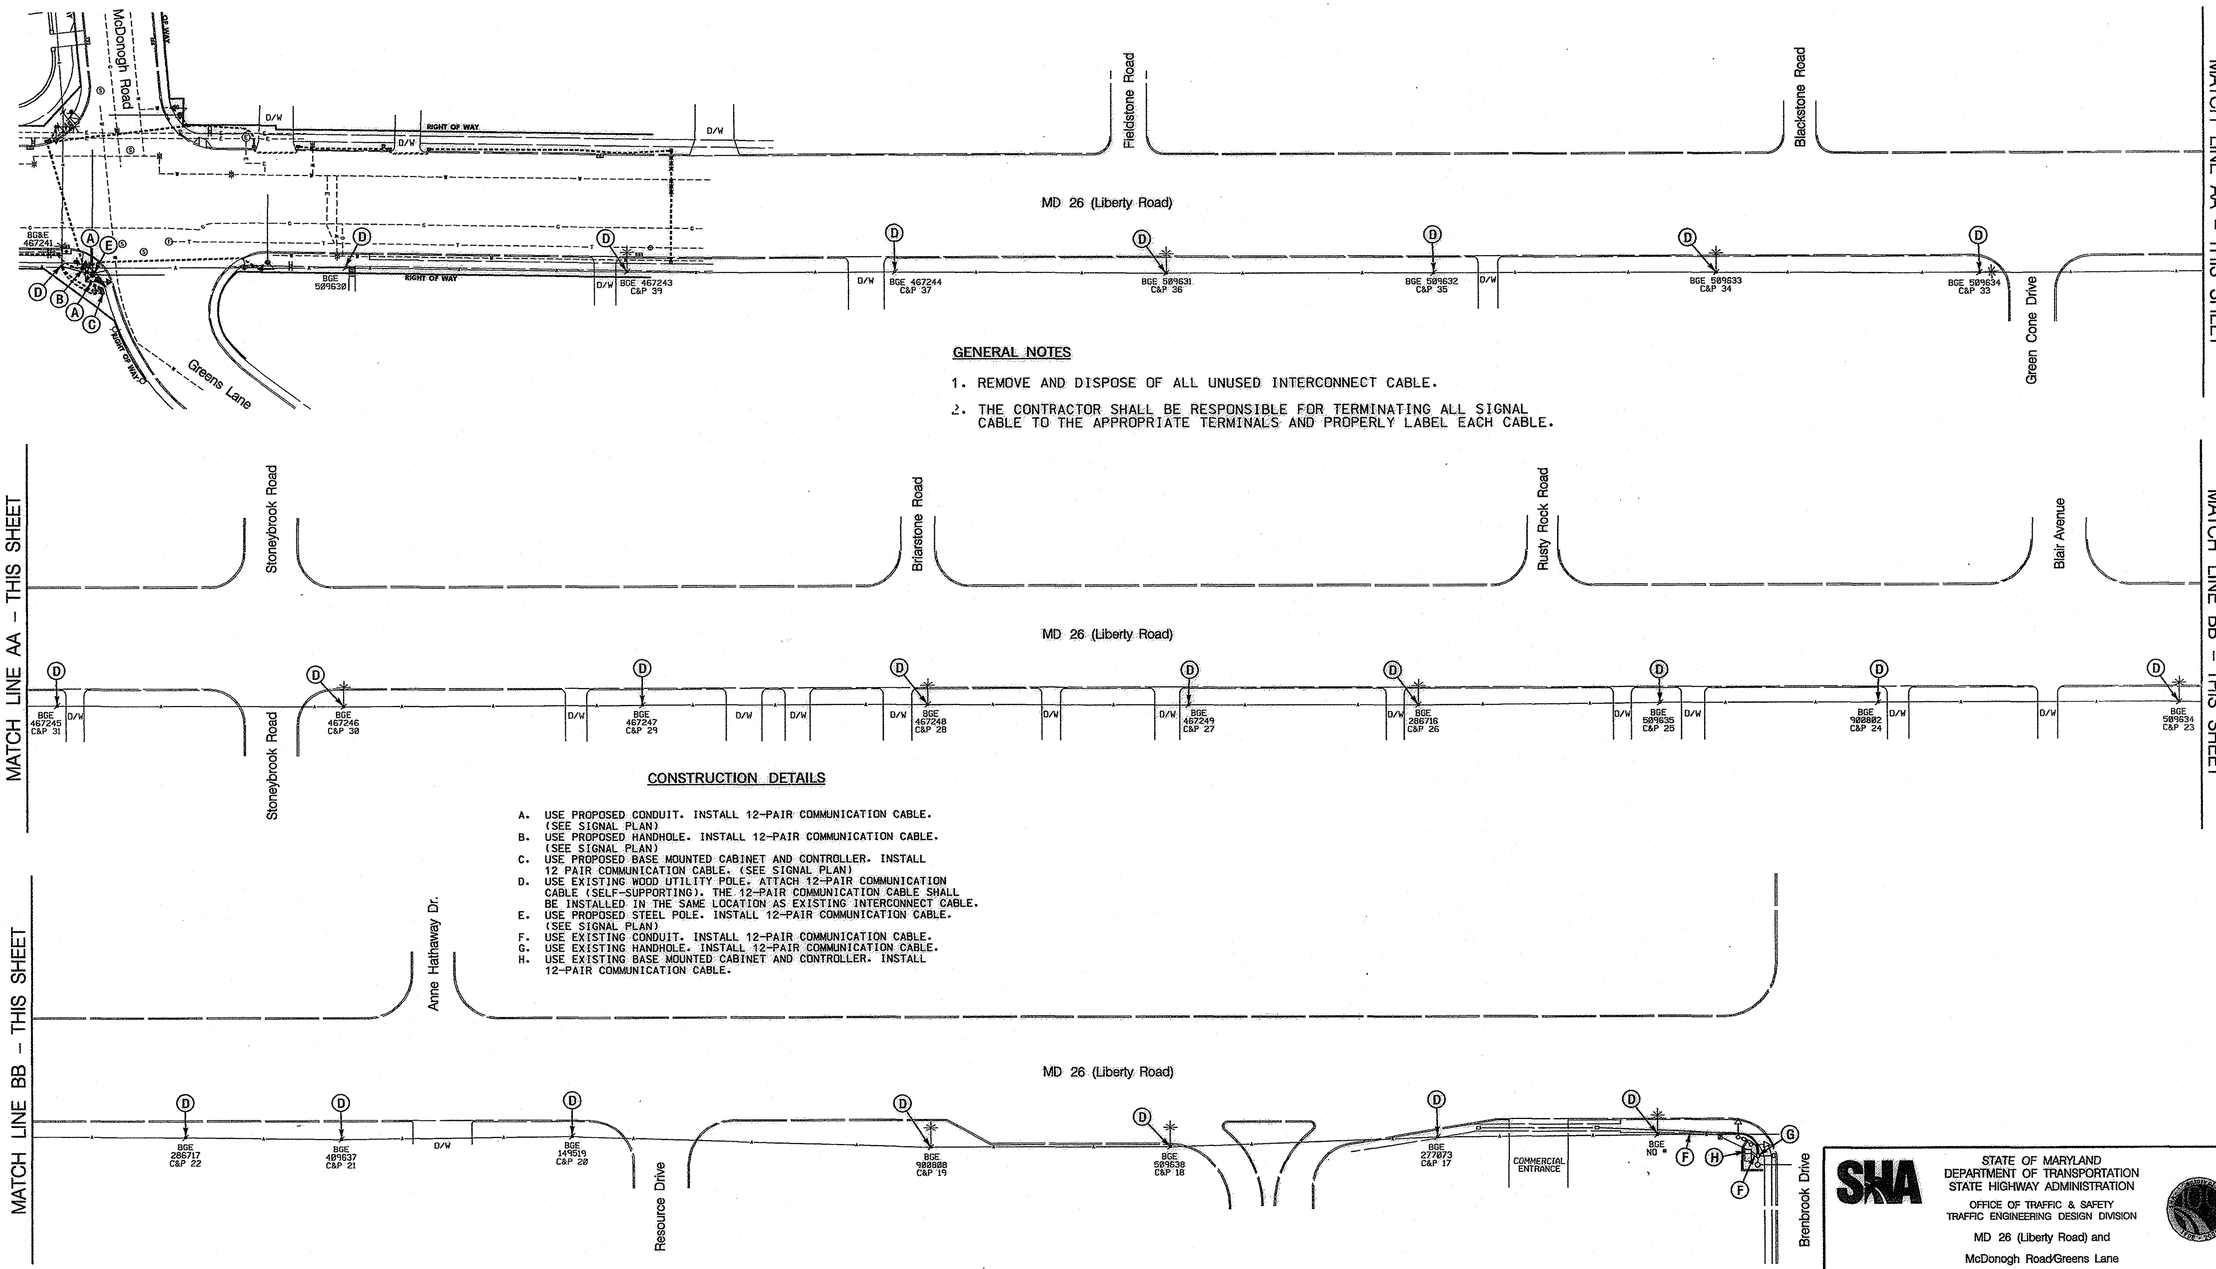

GENERAL NOTES

1. REMOVE AND DISPOSE OF ALL UNUSED INTERCONNECT CABLE.
2. THE CONTRACTOR SHALL BE RESPONSIBLE FOR TERMINATING ALL SIGNAL CABLE TO THE APPROPRIATE TERMINALS AND PROPERLY LABEL EACH CABLE.

CONSTRUCTION DETAILS

A. USE PROPOSED CONDUIT. INSTALL 12-PAIR COMMUNICATION CABLE. (SEE SIGNAL PLAN)
B. USE PROPOSED HANDHOLE. INSTALL 12-PAIR COMMUNICATION CABLE. (SEE SIGNAL PLAN)
C. USE PROPOSED BASE MOUNTED CABINET AND CONTROLLER. INSTALL 12 PAIR COMMUNICATION CABLE. (SEE SIGNAL PLAN)
D. USE EXISTING WOOD UTILITY POLE. ATTACH 12-PAIR COMMUNICATION CABLE (SELF-SUPPORTING). THE 12-PAIR COMMUNICATION CABLE SHALL BE INSTALLED IN THE SAME LOCATION AS EXISTING INTERCONNECT CABLE.
E. USE PROPOSED STEEL POLE. INSTALL 12-PAIR COMMUNICATION CABLE. (SEE SIGNAL PLAN)
F. USE EXISTING CONDUIT. INSTALL 12-PAIR COMMUNICATION CABLE.
G. USE EXISTING HANDHOLE. INSTALL 12-PAIR COMMUNICATION CABLE.
H. USE EXISTING BASE MOUNTED CABINET AND CONTROLLER. INSTALL 12-PAIR COMMUNICATION CABLE.

PHOENIX ENGINEERING, INC.
CONSULTING ENGINEERS
1420-A Joh Avenue
BALTIMORE, MARYLAND 21227
(410) 247-8833 FAX 247-9397

BY: $USERNAME$

STATE OF MARYLAND
DEPARTMENT OF TRANSPORTATION
STATE HIGHWAY ADMINISTRATION
OFFICE OF TRAFFIC & SAFETY
TRAFFIC ENGINEERING DESIGN DIVISION

MD 26 (Liberty Road) and
McDonogh Road/Greens Lane

INTERCONNECT PLAN

SCALE 1" = 40'	DATE FEB. 28, 2008	CONTRACT NO. BA4335177	
DESIGNED BY D.A.		COUNTY Baltimore	
DRAWN BY C.F.		LOGMILE 03002605.30	
CHECKED BY J.H.		TIMS NO. G337	
FAP NO. SEE TITLE SHEET		TOD NO.	
TS NO. TS-447G	DRAWING GI-4 OF GI-4	SHEET NO. 22 OF 27	

PLOTTED: $DATETIME$
FILE: $FILE$