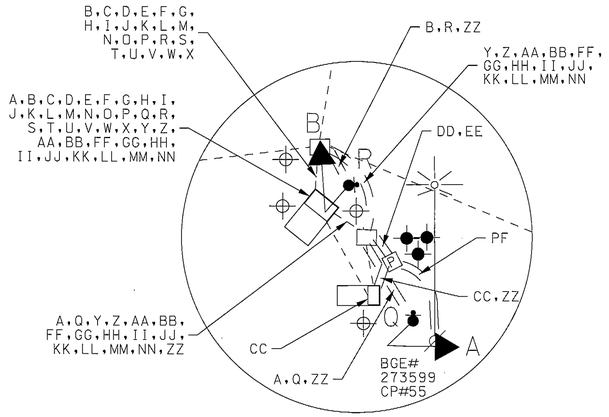

INSET A
NOT TO SCALE

WIRING KEY

A,B,C,D,E,F,G,H,I,J,K,L	5-CONDUCTOR ELECTRICAL CABLE (NO. 14 AWG)
M,N,O,P,Q,R,S,T,U,V,W,X	2-CONDUCTOR ELECTRICAL CABLE (NO. 14 AWG)
Y,Z	NON-INVASIVE MICROLOOP PROBE SET WITH 500 FT. LEAD-IN CABLE
AA,BB	NON-INVASIVE MICROLOOP PROBE SET WITH 1000 FT. LEAD-IN CABLE
CC	1-CONDUCTOR ELECTRICAL CABLE (NO. 4 AWG) 3 RUNS
DD,EE	DISCONNECT, PULL BACK & REROUTE 2-CONDUCTOR ELECTRICAL CABLE (NO. 12 AWG)
FF,GG	DISCONNECT, PULL BACK & REROUTE 12-PAIR INTERCONNECT CABLE
HH,II,JJ,KK,LL,MM,NN	DISCONNECT, PULL BACK & REROUTE VIDEO DETECTION CAMERA CABLES
ZZ	STRANDED BARE COPPER GROUND WIRE (NO. 6 AWG)
PF	UNDERGROUND POWER SERVICE BY BG&E
⊕	EXISTING GROUND ROD
⊕	PROPOSED GROUND ROD

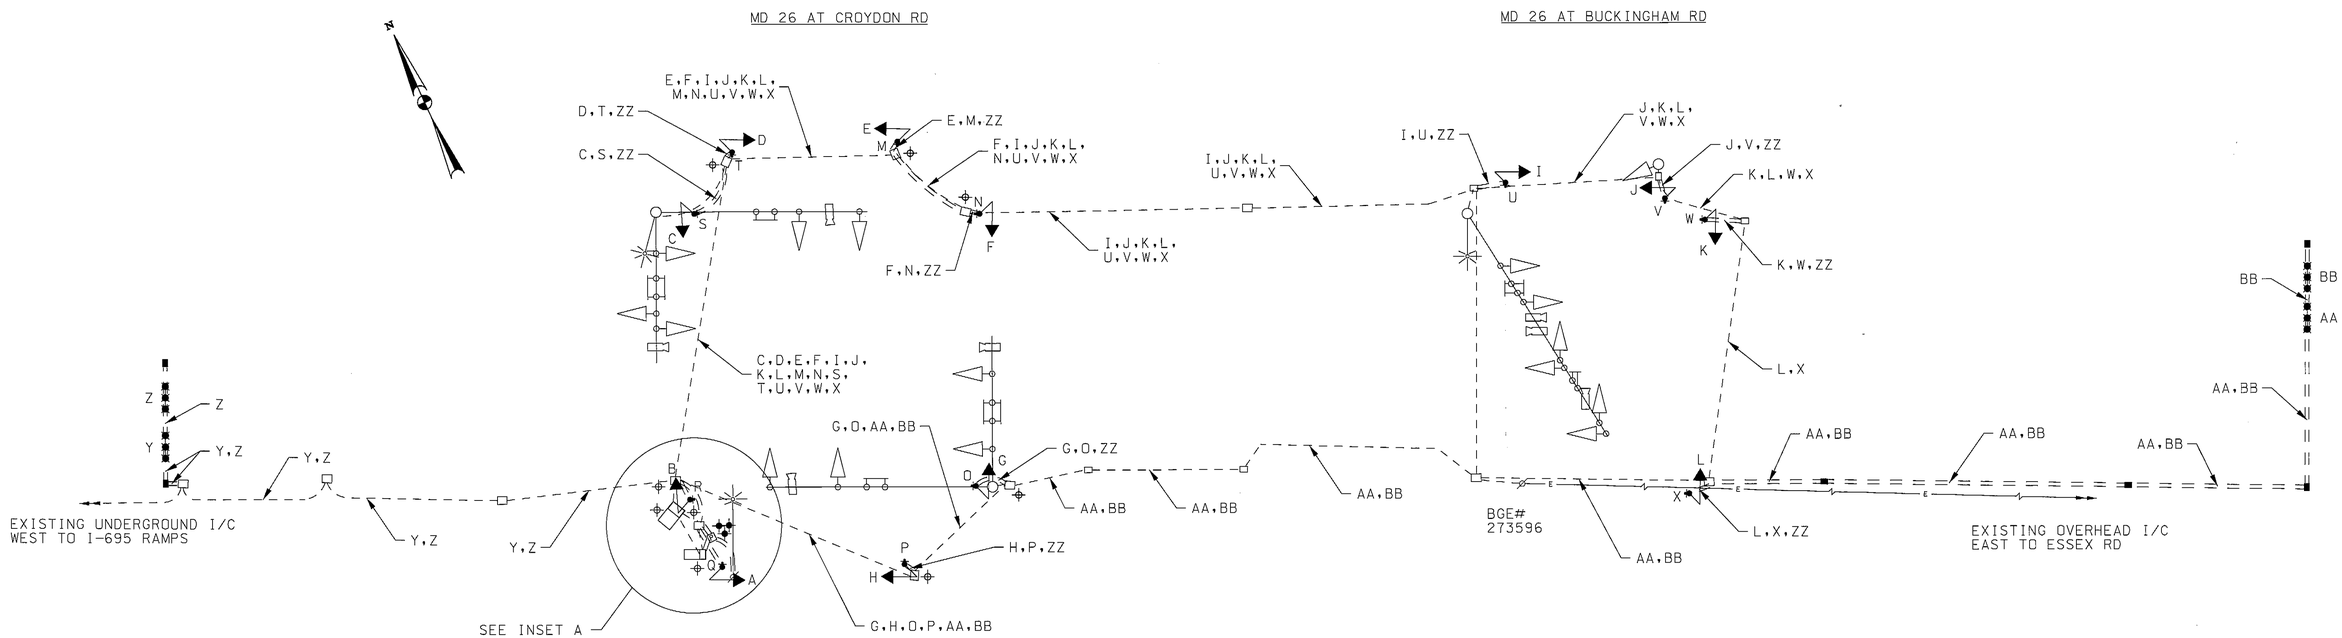

BY: WFW

RK&K
Rummel, Klepper & Kahl, LLP
81 MOSHER STREET | BALTIMORE, MD 21217
PH: (410) 728-2900 FAX: (410) 728-3160
Engineers Construction Managers Planners Scientists
www.rkk.com

REVISIONS

STATE OF MARYLAND
DEPARTMENT OF TRANSPORTATION
STATE HIGHWAY ADMINISTRATION
OFFICE OF TRAFFIC & SAFETY
TRAFFIC ENGINEERING DESIGN DIVISION

MD 26 (LIBERTY RD) AT CROYDON RD AND
MD 26 (LIBERTY RD) AT BUCKINGHAM RD
LOCHEARN, MARYLAND

GENERAL INFORMATION SHEET

SCALE NONE DATE AUGUST 2012 CONTRACT NO. BA5965177

DESIGNED BY WFW
DRAWN BY WFW
CHECKED BY BJG
FAP NO.

COUNTY BALTIMORE
LOGMILE 03002608.65 03002608.72
TIMS NO. K-983 / K-986
TOD NO.

TS NO. 4436F-GI 4437F-GI | DRAWING SP-4 OF 10 | SHEET NO. 42 OF 62

PLOTTED: Monday, August 06, 2012 AT 08:45 AM
FILE: \\rkkm\v2008\2038\08148_toddss\Task 03_MD 26 APS\CADD\pSG-0004_MD26@Croydon-Buckingham-GI.dgn