DRILL HOLES

BORDER REV: DATE: June 1, 2004

MD 26 IS ASSUMED TO RUN
IN AN EAST-WEST DIRECTION

EXISTING SIGNS

3

FIREHOUSE SIGNAL

W11-8(1)
(6 FT. X 3 FT.)

SIGNAL HEADS*

1,2

R
Y
Y

12"/8"

* REPLACE EXISTING MODULES WITH LED MODULES

NEMA PHASING

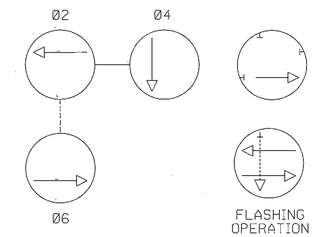

NOTE:
PHASES ASSOCIATED BY A DASHED LINE WILL OPERATE CONCURRENTLY.
PHASES ASSOCIATED BY A SOLID LINE WILL NOT OPERATE CONCURRENTLY.

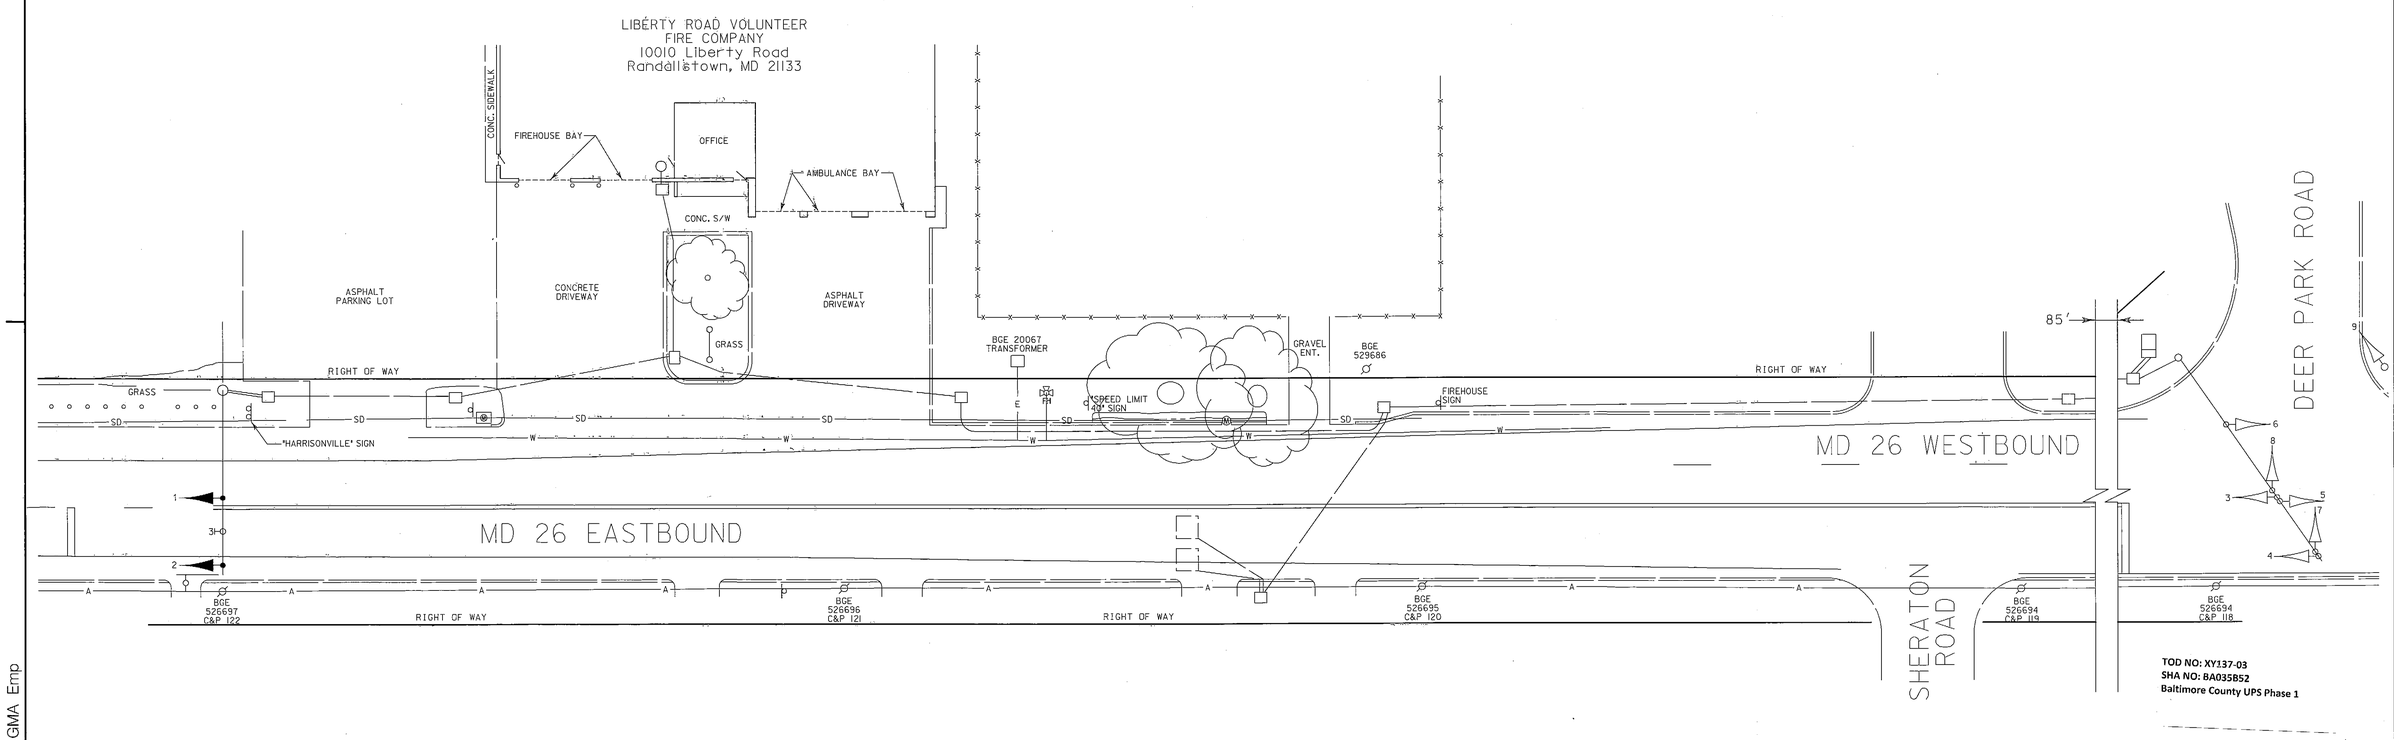

TOD NO: XY137-03
SHA NO: 8A035B52
Baltimore County UPS Phase 1

EQUIPMENT LIST

A. EQUIPMENT TO BE SUPPLIED BY S.H.A.

NONE

B. EQUIPMENT TO BE FURNISHED AND INSTALLED BY THE CONTRACTOR

ITEM NO.	QUANTITY	DESCRIPTION
1001	1 EACH	MAINTENANCE OF TRAFFIC
8017	6 EACH	LED SIGNAL HEAD MODULES (ANY SIZE)
8065	1 EACH	INTERSECTION POLICE CONTROL

KCI TECHNOLOGIES
ENGINEERS
PLANNERS
SCIENTISTS
CONSTRUCTION MANAGERS
936 RIDGEBROOK ROAD
SPARKS, MARYLAND 21152
TELEPHONE: (410) 316-7800
FAX: (410) 316-7818

APPROVALS

TEAM LEADER
ASST. DIV. CHIEF
DIVISION CHIEF
OFFICE DIRECTOR

ORIGINAL ON FILE

REVISIONS

A	INSTALL UPS				03/2013

SHA NO. XY1375185 M068
KCI

PLOTTED: "10:01 AM on Monday, March 25, 2013"
FILE: M:\2009\01090619.79\drawings\pSG-P001_MD26@LIBERTY_VFD.dgn

STATE OF MARYLAND
DEPARTMENT OF TRANSPORTATION
STATE HIGHWAY ADMINISTRATION
OFFICE OF TRAFFIC & SAFETY
TRAFFIC ENGINEERING DESIGN DIVISION

MD 26 (LIBERTY RD) AT LIBERTY RD
VOLUNTEER FIRE COMPANY

TRAFFIC SIGNAL PLAN

SCALE 1" = 20' ADVERTISED DATE 12/03/2001 CONTRACT NO. XX1065385

DESIGNED BY
DRAWN BY S. BLOSS
CHECKED BY N. LEARY
F.A.P. NO.

COUNTY BALTIMORE
LOGMILE
TIMS NO. F-775
TOD NO.

TS NO. 3884XA | DRAWING SG-1 OF 1 | SHEET NO. 2 OF 2

BY: John Borkowski Division: P068 Highway Traff GMA Emp