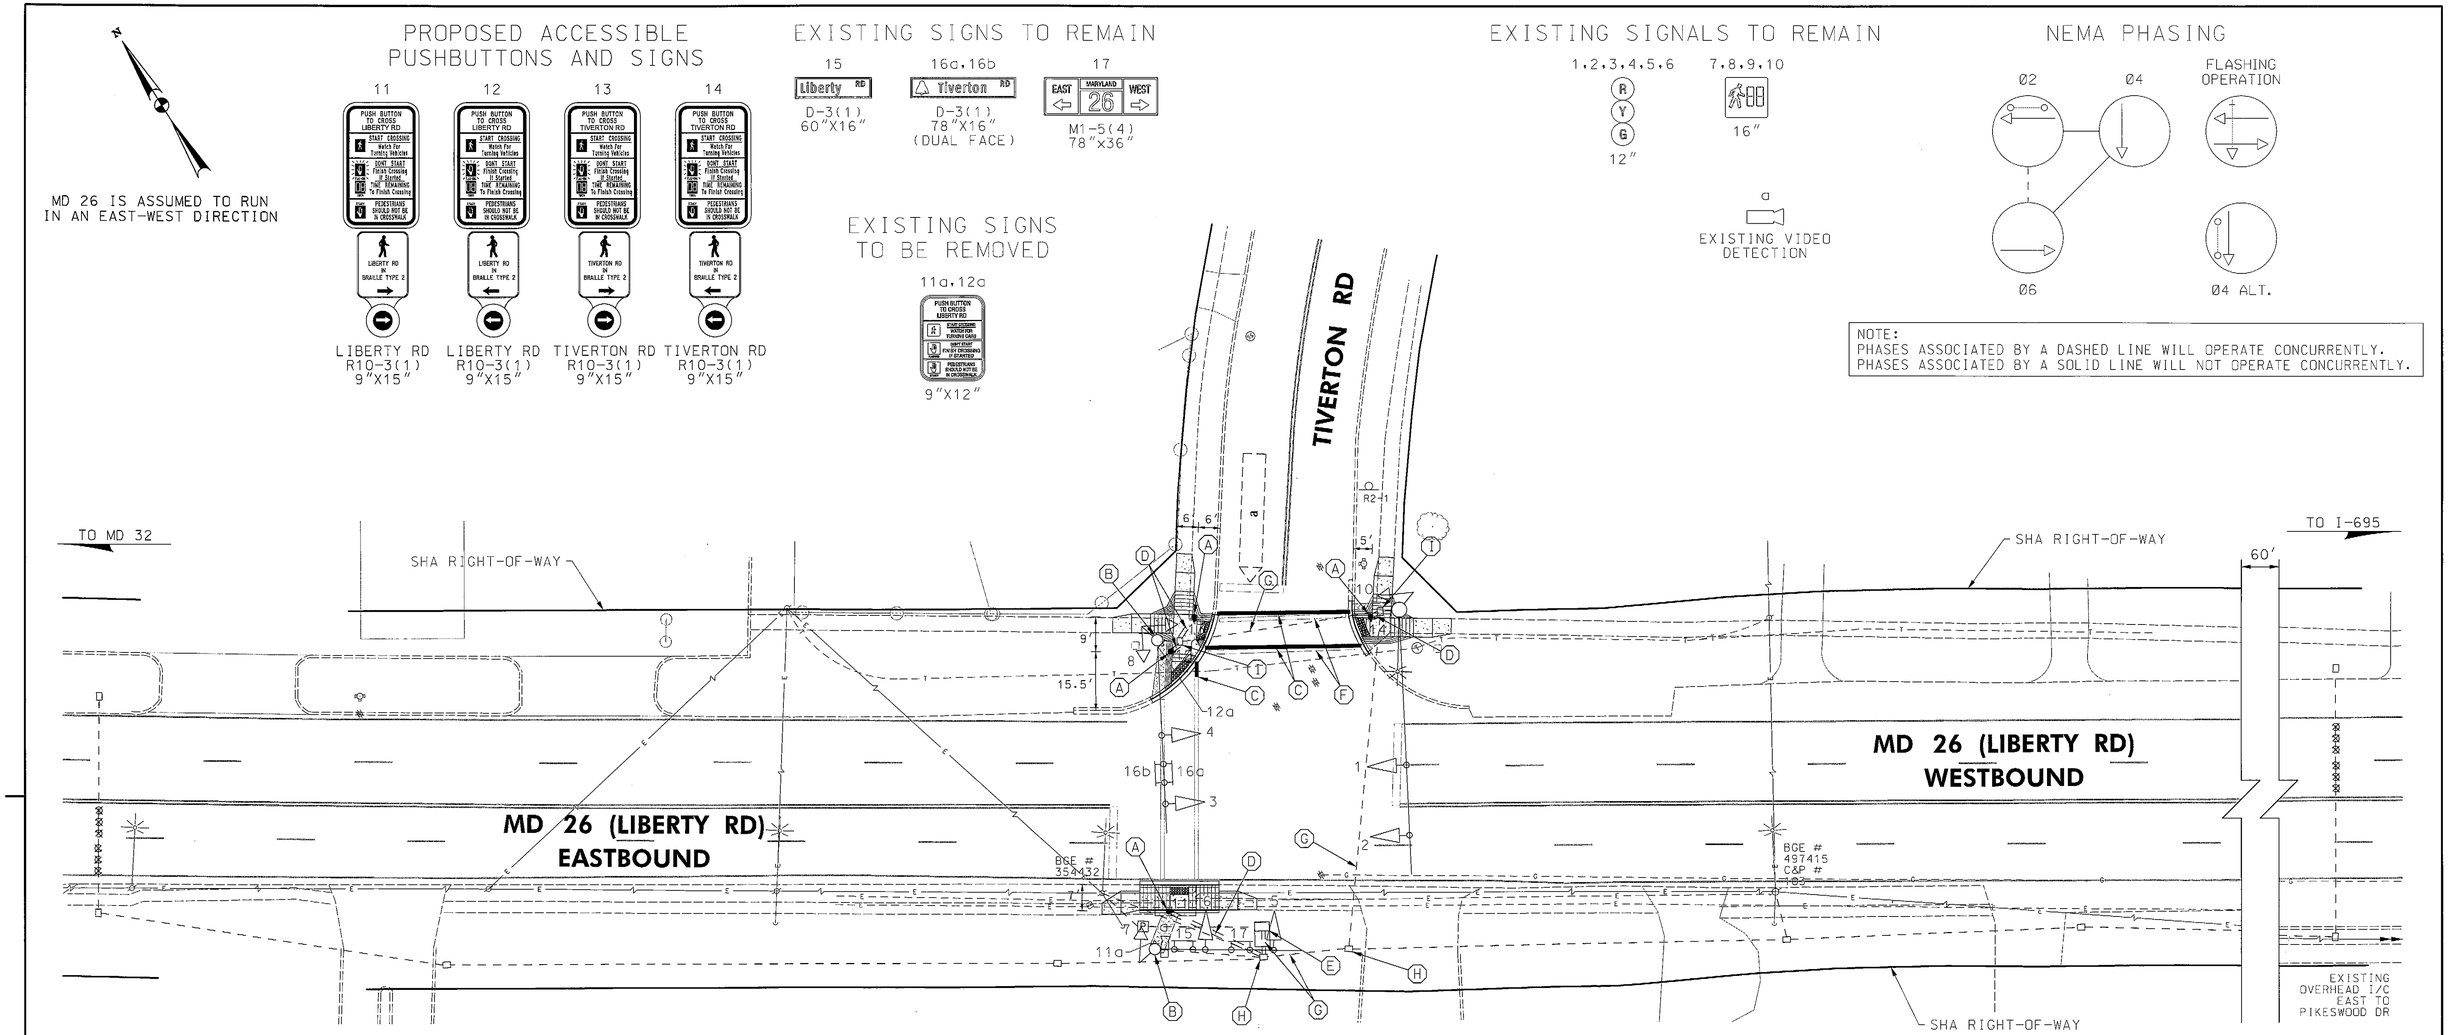

CONSTRUCTION DETAILS

A. INSTALL 5 FT. BREAKAWAY PEDESTAL POLE WITH APS PUSHBUTTON AND SIGN (ORIENT PARALLEL TO CROSSWALK). FOUNDATION SHALL BE FLUSH WITH FINAL SIDEWALK GRADE. REFER TO STANDARD MD 801.01-01 FOR FOUNDATION DETAILS. NOTE: INSTALL 1-2 IN. CONDUIT BEND IN POLE BASE.

B. USE EXISTING MAST ARM POLE. REMOVE EXISTING PUSHBUTTON AND SIGN. REMOVE UNUSED CABLES. PLUG UNUSED HOLES.

C. INSTALL 12 IN. WHITE PERMANENT PREFORMED THERMOPLASTIC PAVEMENT MARKING LINE.

D. INSTALL 2 IN. SCHEDULE 80 RIGID PVC CONDUIT - TRENCHED.

E. USE EXISTING CABINET. INSTALL 2-WIRE APS CENTRAL CONTROL UNIT.

F. REMOVE EXISTING PAVEMENT MARKING LINE.

G. USE EXISTING CONDUIT.

H. USE EXISTING HANDHOLE.

I. USE EXISTING HANDHOLE. ADJUST TO FINAL SIDEWALK GRADE. REPLACE FRAME AND COVER.

GEOMETRIC LEGEND

- EXISTING
- PROPOSED

UTILITY LEGEND

- SD — STORM DRAIN
- G — GAS MAIN
- W — WATER MAIN
- S — SEWER MAIN
- E — ELECTRIC CABLES
- E — AERIAL CABLES
- T — TELEPHONE CABLES
- F — FIBER-OPTIC

BY: WFW

RK&K
Rummel, Klepper & Kahl, LLP
81 MOSHER STREET | BALTIMORE, MD 21217
PH: (410) 728-2900 FAX: (410) 728-3160
Engineers Construction Managers Planners Scientists
www.rkk.com

APPROVALS
TEAM LEADER
ASST. DIV. CHIEF
DIVISION CHIEF
OFFICE DIRECTOR
ORIGINAL ON FILE

REVISIONS
B INSTALL APS/CPS 01-2013
SHA NO. X#1515185
TIMS NO. L825
WFW BJG
A SIGNAL RECONST. 09-2004
SHA NO. BA445A5F/B5F
TIMS NO. G345
MH DJD DAZ BK

SHA
STATE OF MARYLAND
DEPARTMENT OF TRANSPORTATION
STATE HIGHWAY ADMINISTRATION
OFFICE OF TRAFFIC & SAFETY
TRAFFIC ENGINEERING DESIGN DIVISION

MD 26 (LIBERTY ROAD) AT TIVERTON ROAD
RANDALLSTOWN, MARYLAND

TRAFFIC SIGNAL PLAN

SCALE 1"=20' DATE CONTRACT NO.

DESIGNED BY
DRAWN BY
CHECKED BY
FAP NO.
COUNTY BALTIMORE
LOGMILE 03002603.86
TIMS NO.
TOD NO.

TS NO. 4344B DRAWING SP-9 OF 10 SHEET NO. 1 OF 3

PLOTTED: Thursday, January 03, 2013 AT 01:55 PM
FILE: \\rkkm\v2008\2008\08148_tcddes\Task 144_MD 26 APS Lochem\CADD\pSG-0009_MD26@Tiverton.dgn