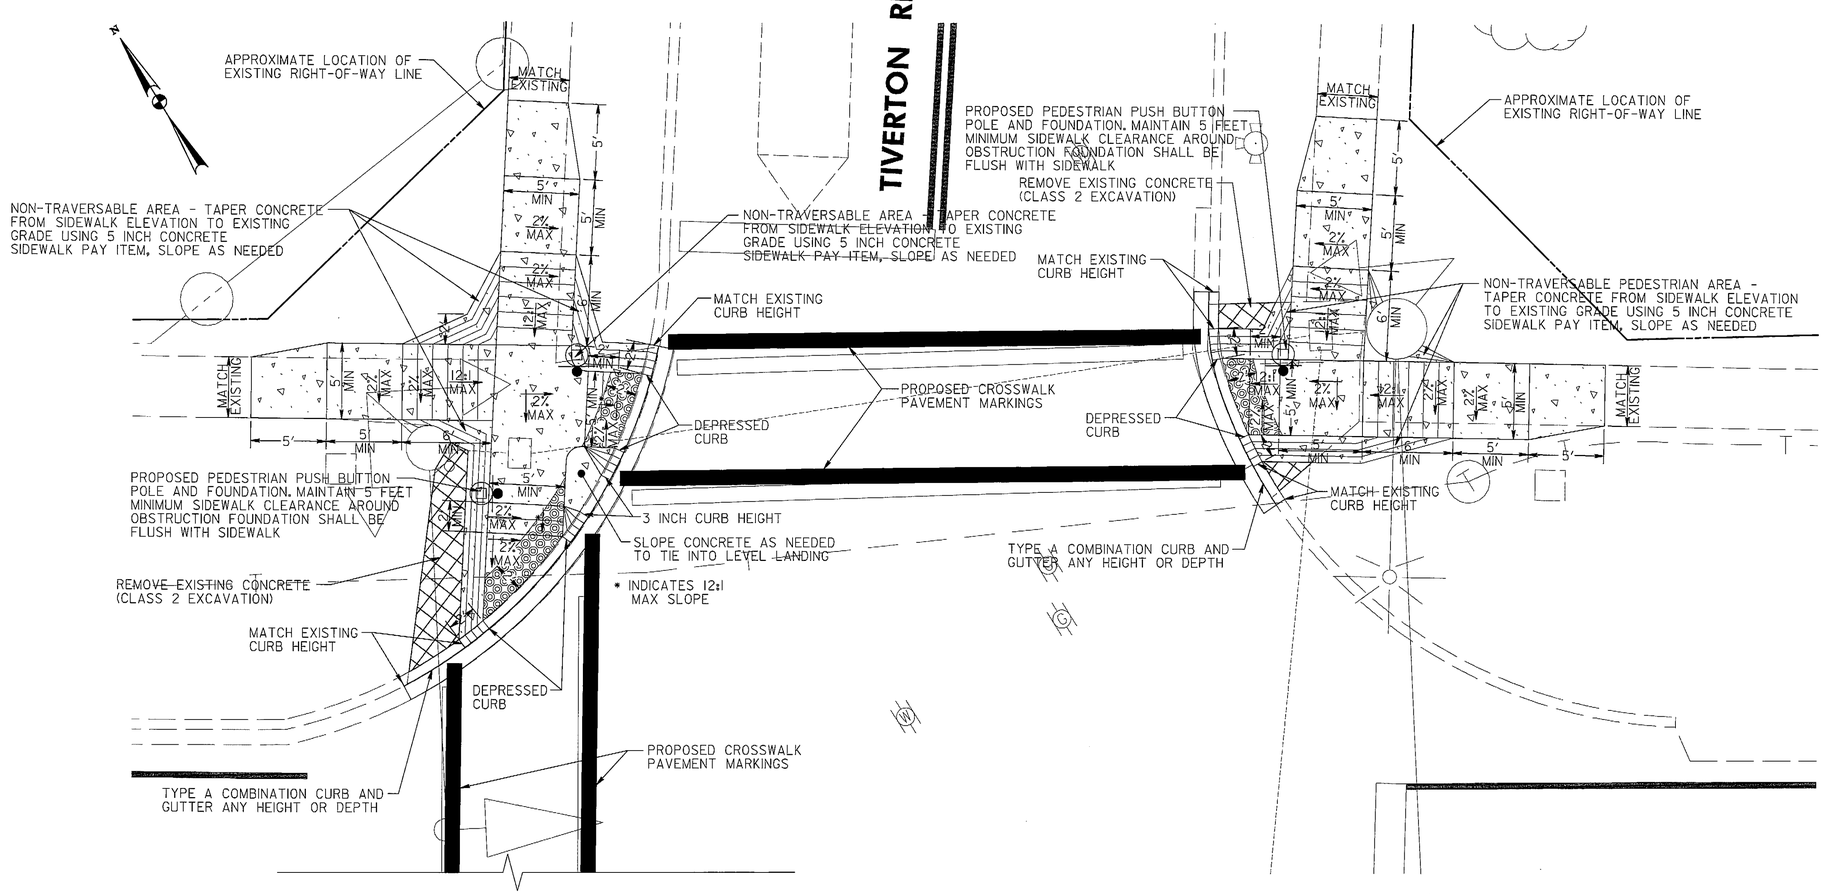

MD 26 (LIBERTY RD)

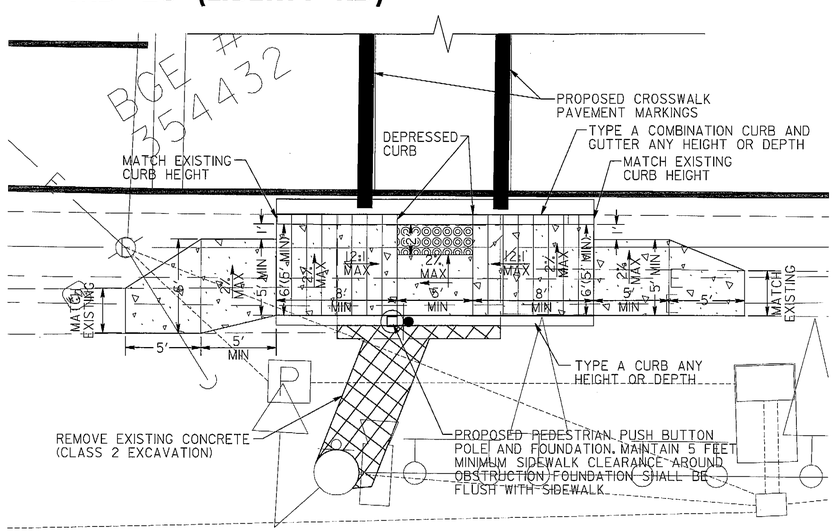

GENERAL NOTES

REFER TO SHEET DE-1 FOR ALL GENERAL NOTES AND SHEET DE-2 FOR DETAILS.

TYPE A COMBINATION CURB AND GUTTER ANY HEIGHT OR DEPTH	
LOCATION	QUANTITY (LF)
NORTHWEST QUADRANT	29
NORTHEAST QUADRANT	15
SOUTHWEST QUADRANT	21

DETECTABLE WARNING SURFACE (TYPE 3 BRICK PAVERS) SHA STD. NO. MD-655.40	
LOCATION	QUANTITY (SF)
NORTHWEST QUADRANT	27
NORTHEAST QUADRANT	11
SOUTHWEST QUADRANT	10

5 INCH CONCRETE SIDEWALK	
LOCATION	QUANTITY (SF)
NORTHWEST QUADRANT	317
NORTHEAST QUADRANT	234
SOUTHWEST QUADRANT	222

TYPE A CURB ANY HEIGHT OR DEPTH	
LOCATION	QUANTITY (LF)
SOUTHWEST QUADRANT	21

CLASS 2 EXCAVATION	
LOCATION	QUANTITY (CY)
NORTHWEST QUADRANT	1
NORTHEAST QUADRANT	0.5
SOUTHWEST QUADRANT	1

LEGEND

- CONCRETE PAVEMENT
- DETECTABLE WARNING SURFACE SHA STD. NO. MD-655.40 (TYPE 3 BRICK PAVERS)
- CLASS 2 EXCAVATION

RK&K
RUMMEL, KLEPPER & KAHL, LLP
81 MOSHER STREET | BALTIMORE, MD 21217
PH: (410) 728-2900 FAX: (410) 728-3160
Engineers | Construction Managers | Planners | Scientists
www.rkk.com

REVISIONS

PLOTTED: $DATE$
FILE: $FILE$

SHA
STATE OF MARYLAND
DEPARTMENT OF TRANSPORTATION
STATE HIGHWAY ADMINISTRATION

MD 26 (LIBERTY RD) AT TIVERTON RD

RAMP DETAILS

SCALE 1" = 5' DATE JANUARY 2013 CONTRACT NO.

DESIGNED BY JDG
DRAWN BY JBB
CHECKED BY ATD
FAP NO.
COUNTY BALTIMORE
LOGMILE 03002603.86
TIMS NO. L825
TOD NO.

TS NO. 4344B-DE | DRAWING DE-7 OF 7 | SHEET NO. 3 OF 3

BORDER REV. DATE: June 1, 2004
BY: $USERNAME$
DRILL HOLES