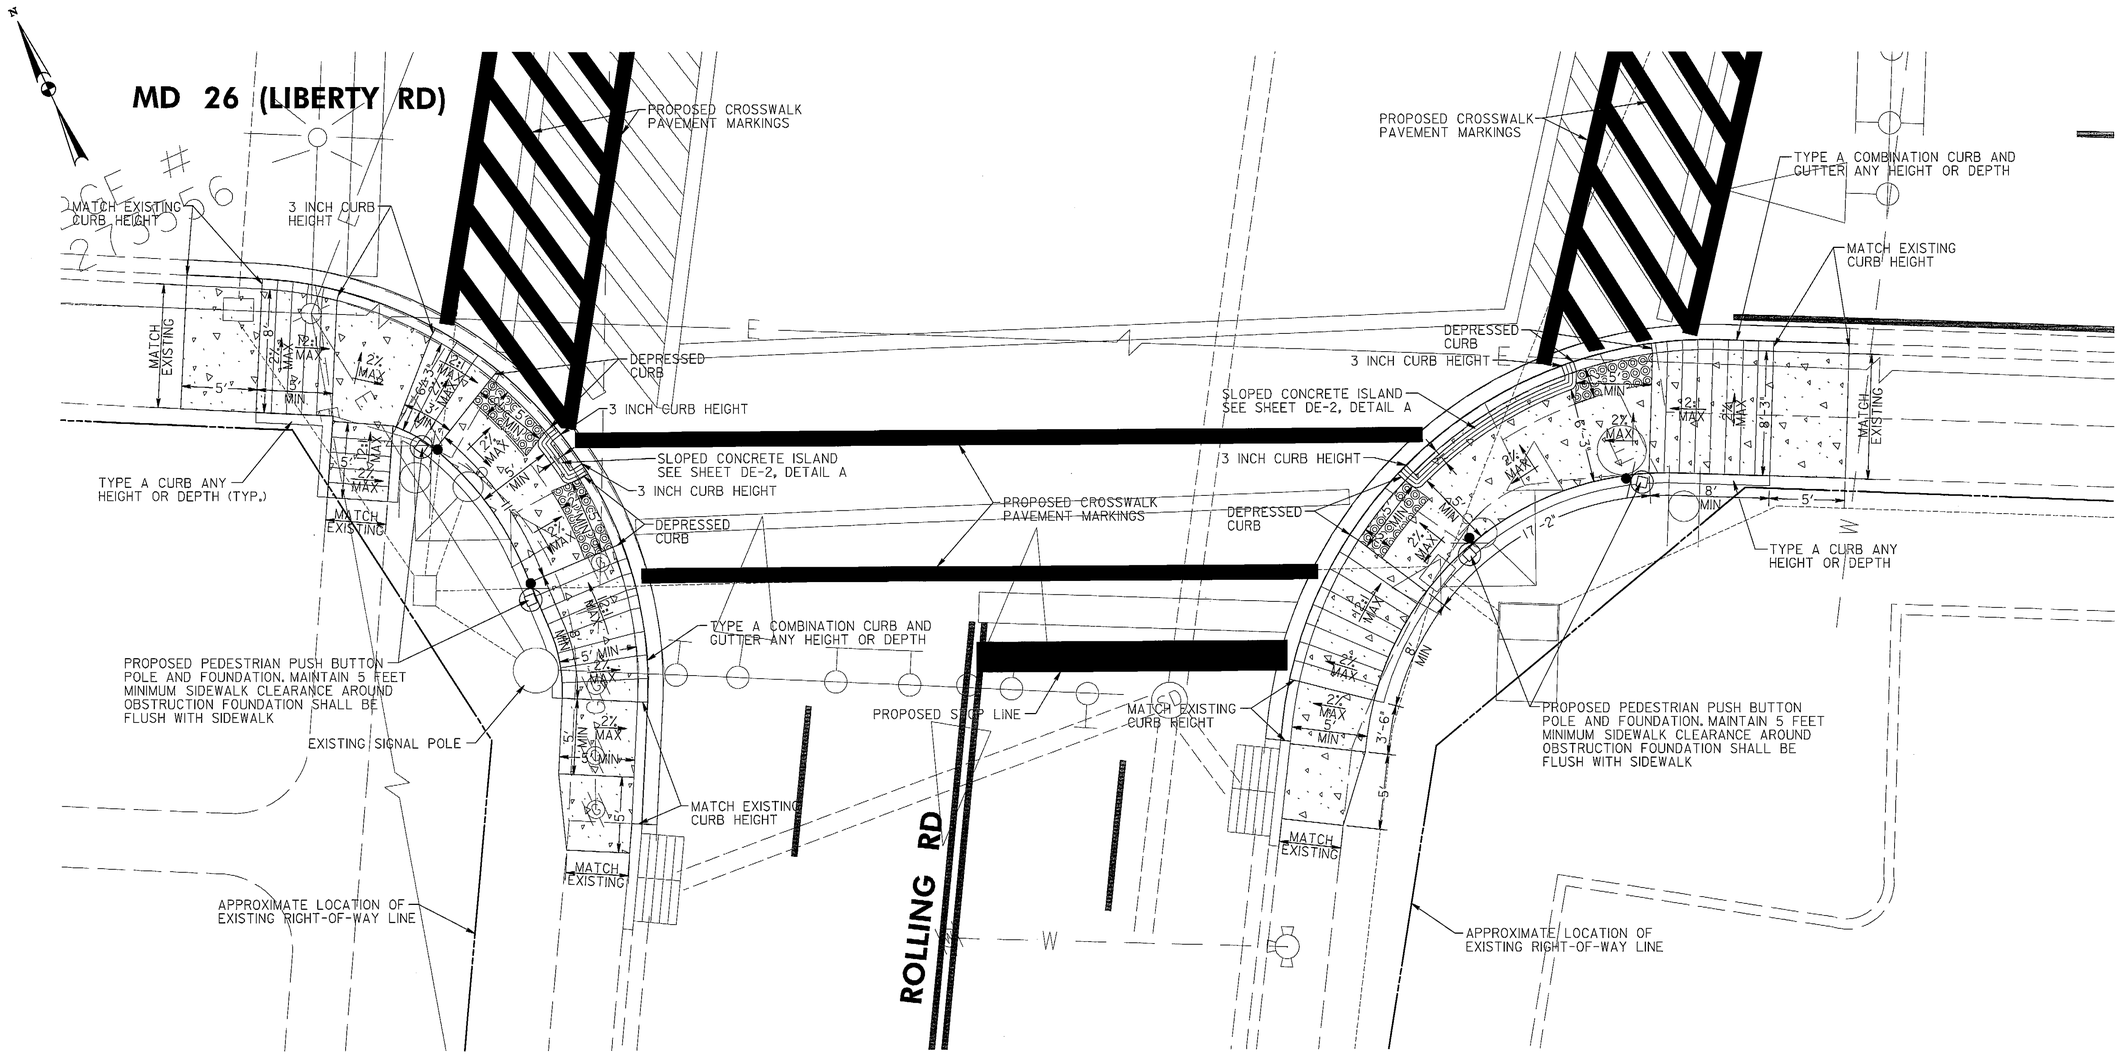

GENERAL NOTES

REFER TO SHEET DE-1 FOR ALL GENERAL NOTES AND SHEET DE-2 FOR DETAILS.

TYPE A COMBINATION CURB AND GUTTER ANY HEIGHT OR DEPTH	
LOCATION	QUANTITY (LF)
SOUTHWEST QUADRANT	55
SOUTHEAST QUADRANT	52

DETECTABLE WARNING SURFACE (TYPE 3 BRICK PAVERS) SHA STD. NO. MD-655.40	
LOCATION	QUANTITY (SF)
SOUTHWEST QUADRANT	21
SOUTHEAST QUADRANT	21

TYPE A CURB ANY HEIGHT OR DEPTH	
LOCATION	QUANTITY (LF)
SOUTHWEST QUADRANT	38
SOUTHEAST QUADRANT	34

5 INCH CONCRETE SIDEWALK	
LOCATION	QUANTITY (SF)
SOUTHWEST QUADRANT	337
SOUTHEAST QUADRANT	335

LEGEND

CONCRETE PAVEMENT

DETECTABLE WARNING SURFACE SHA STD. NO. MD-655.40 (TYPE 3 BRICK PAVERS)

RK&K
RUMMEL, KLEPPER & KAHL, LLP
81 MOSHER STREET | BALTIMORE, MD 21217
PH: (410) 728-2900 FAX: (410) 728-3160
Engineers | Construction Managers | Planners | Scientists
www.rkk.com

REVISIONS

STATE OF MARYLAND
DEPARTMENT OF TRANSPORTATION
STATE HIGHWAY ADMINISTRATION

MD 26 (LIBERTY RD) AT ROLLING RD

RAMP DETAILS

SCALE 1" = 5' DATE JANUARY 2013 CONTRACT NO.

DESIGNED BY JDG COUNTY BALTIMORE
DRAWN BY JBB LOGMILE 03002607.23
CHECKED BY ATD TIMS NO. L825
FAP NO. TOD NO.

TS NO. 1114-DE DRAWING DE-5 OF 7 SHEET NO. 4 OF 4

PLOTTED: $DATE$
FILE: $FILE$

DRILL HOLES
DRILL HOLES
DRILL HOLES
BORDER REV: DATE: June 1, 2004
BY: $USERNAME$