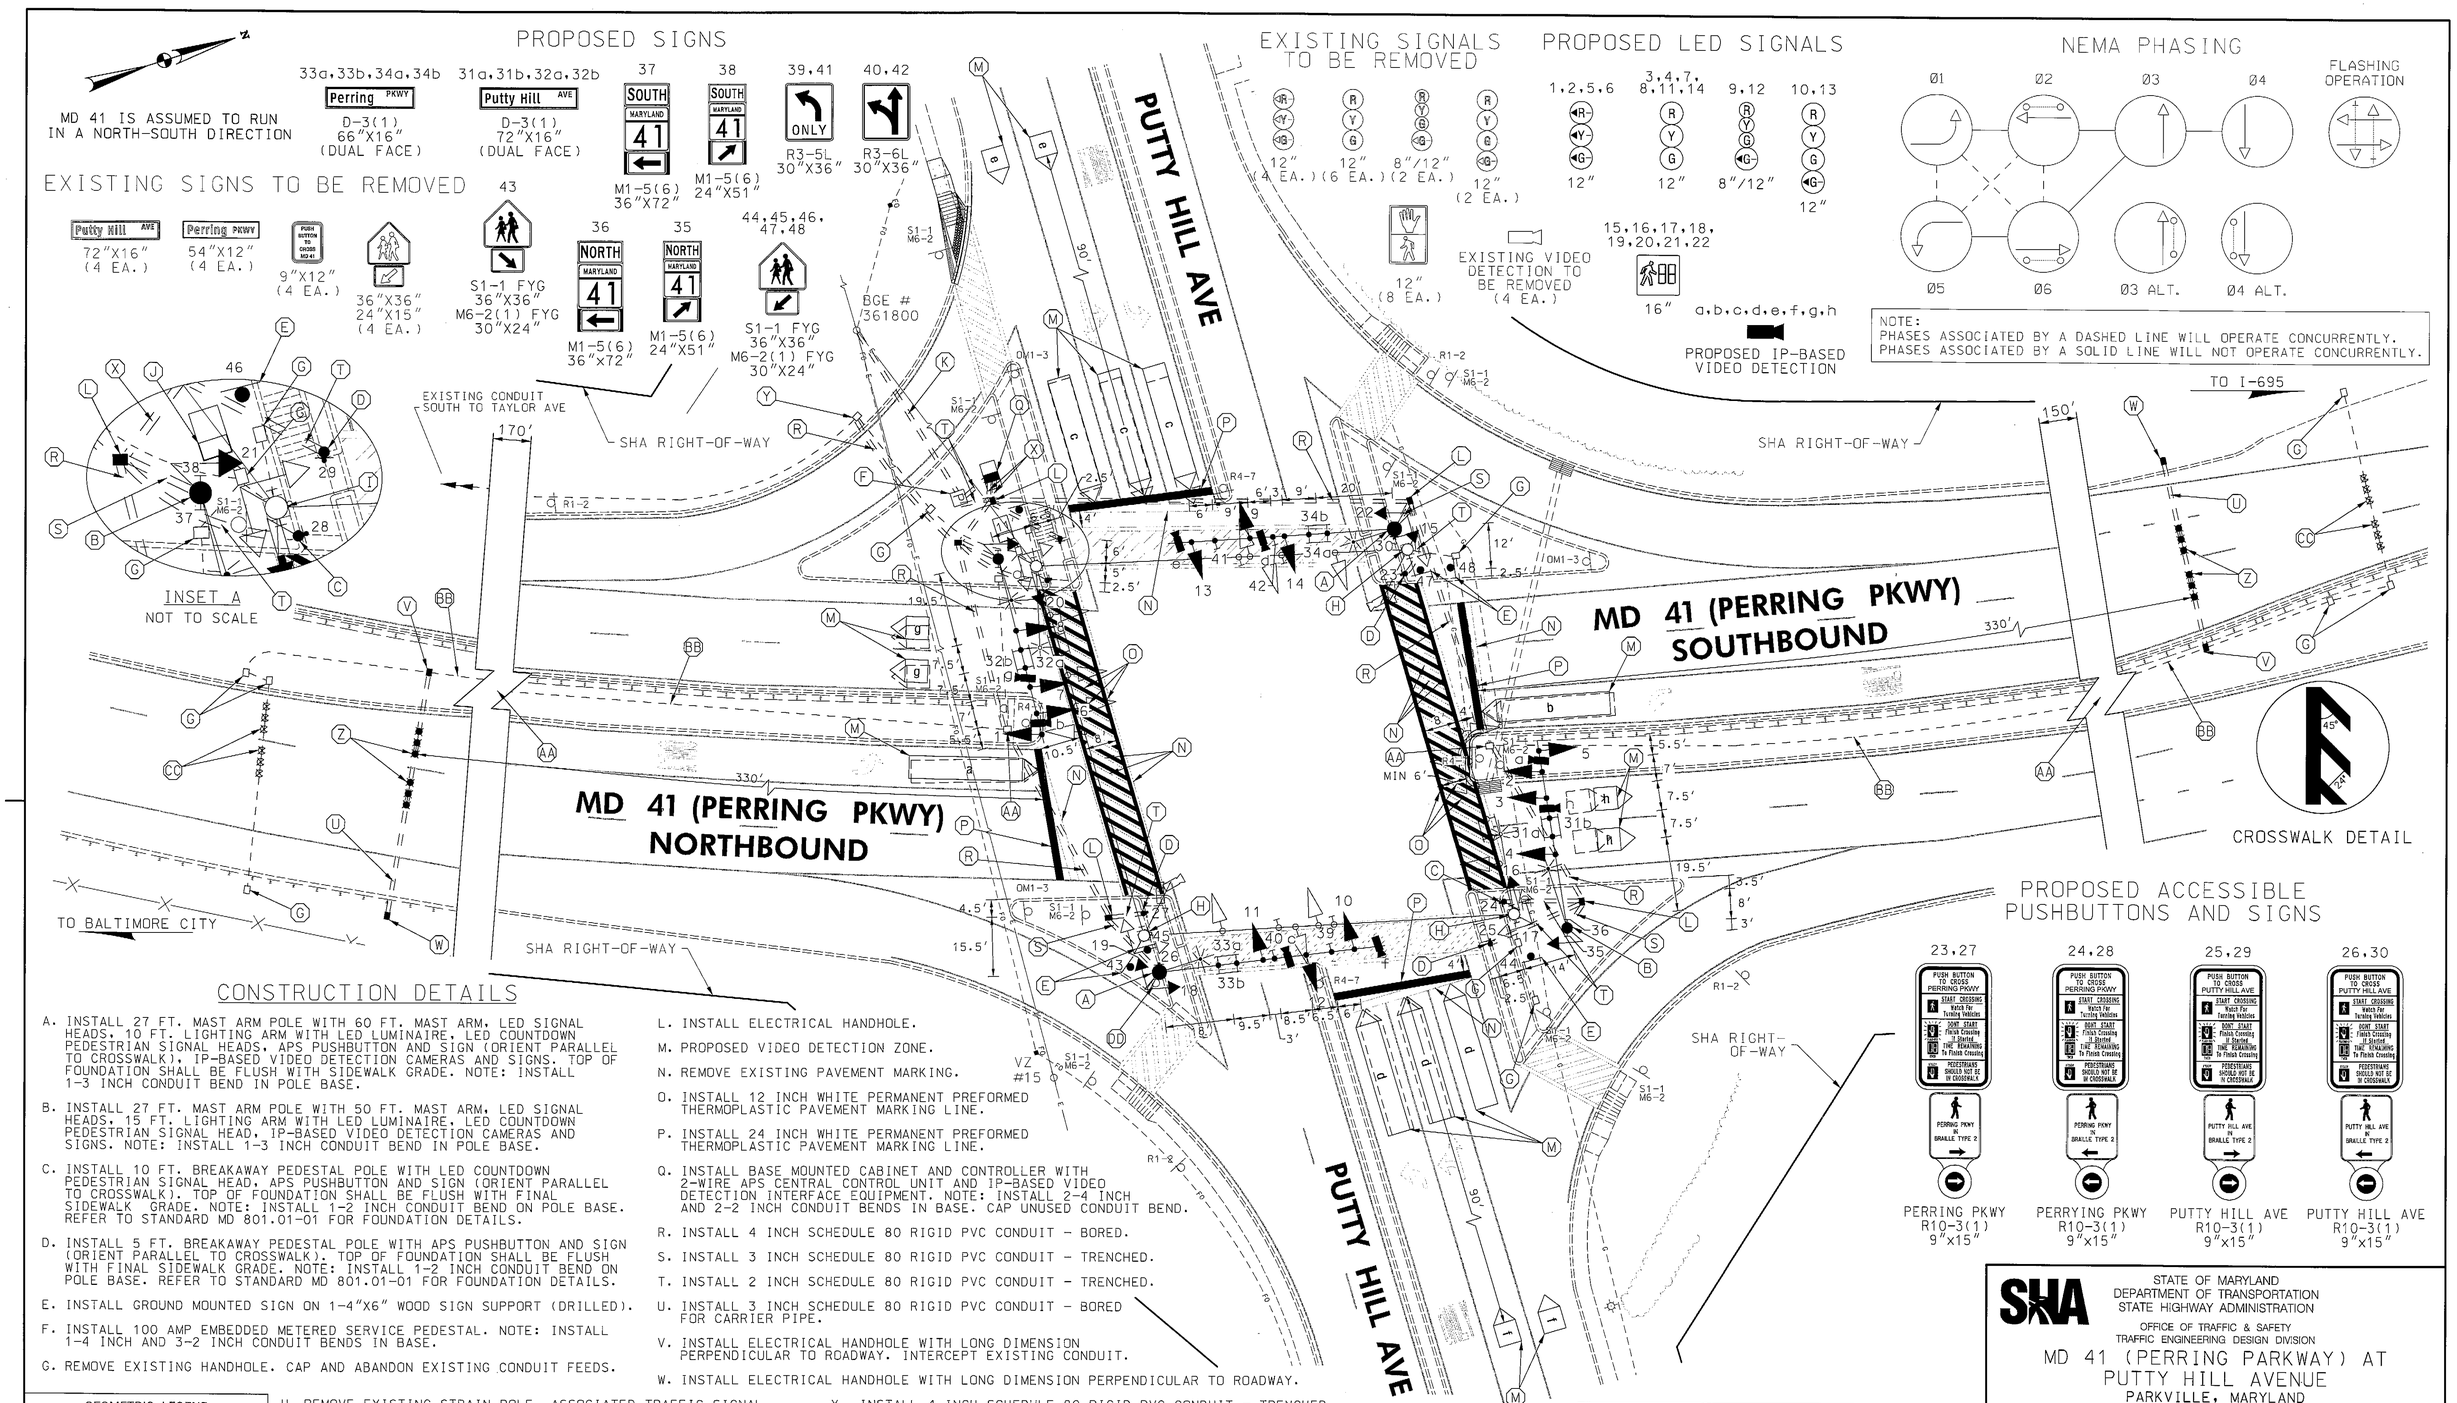

CONSTRUCTION DETAILS

A. INSTALL 27 FT. MAST ARM POLE WITH 60 FT. MAST ARM, LED SIGNAL HEADS, 10 FT. LIGHTING ARM WITH LED LUMINAIRE, LED COUNTDOWN PEDESTRIAN SIGNAL HEADS, APS PUSHBUTTON AND SIGN (ORIENT PARALLEL TO CROSSWALK), IP-BASED VIDEO DETECTION CAMERAS AND SIGNS. TOP OF FOUNDATION SHALL BE FLUSH WITH SIDEWALK GRADE. NOTE: INSTALL 1-3 INCH CONDUIT BEND IN POLE BASE.

B. INSTALL 27 FT. MAST ARM POLE WITH 50 FT. MAST ARM, LED SIGNAL HEADS, 15 FT. LIGHTING ARM WITH LED LUMINAIRE, LED COUNTDOWN PEDESTRIAN SIGNAL HEAD, IP-BASED VIDEO DETECTION CAMERAS AND SIGNS. NOTE: INSTALL 1-3 INCH CONDUIT BEND IN POLE BASE.

C. INSTALL 10 FT. BREAKAWAY PEDESTAL POLE WITH LED COUNTDOWN PEDESTRIAN SIGNAL HEAD, APS PUSHBUTTON AND SIGN (ORIENT PARALLEL TO CROSSWALK). TOP OF FOUNDATION SHALL BE FLUSH WITH FINAL SIDEWALK GRADE. NOTE: INSTALL 1-2 INCH CONDUIT BEND ON POLE BASE. REFER TO STANDARD MD 801.01-01 FOR FOUNDATION DETAILS.

D. INSTALL 5 FT. BREAKAWAY PEDESTAL POLE WITH APS PUSHBUTTON AND SIGN (ORIENT PARALLEL TO CROSSWALK). TOP OF FOUNDATION SHALL BE FLUSH WITH FINAL SIDEWALK GRADE. NOTE: INSTALL 1-2 INCH CONDUIT BEND ON POLE BASE. REFER TO STANDARD MD 801.01-01 FOR FOUNDATION DETAILS.

E. INSTALL GROUND MOUNTED SIGN ON 1-4"X6" WOOD SIGN SUPPORT (DRILLED).

F. INSTALL 100 AMP EMBEDDED METERED SERVICE PEDESTAL. NOTE: INSTALL 1-4 INCH AND 3-2 INCH CONDUIT BENDS IN BASE.

G. REMOVE EXISTING HANDHOLE. CAP AND ABANDON EXISTING CONDUIT FEEDS.

H. REMOVE EXISTING STRAIN POLE, ASSOCIATED TRAFFIC SIGNAL EQUIPMENT AND SIGNS. REMOVE EXISTING FOUNDATION 12 INCHES BELOW GRADE AND BACKFILL.

I. REMOVE EXISTING STRAIN POLE, ASSOCIATED TRAFFIC SIGNAL EQUIPMENT AND SIGNS. BG&E TO DISCONNECT EXISTING ELECTRICAL SERVICE EQUIPMENT. REMOVE EXISTING FOUNDATION 12 INCHES BELOW GRADE AND BACKFILL.

J. REMOVE EXISTING BASE MOUNTED CABINET AND CONTROLLER. REMOVE EXISTING FOUNDATION 12 INCHES BELOW GRADE AND BACKFILL.

K. INSTALL 4 INCH SCHEDULE 80 RIGID PVC CONDUIT - BORED. STUB AT UTILITY POLE NO. 361800.

L. INSTALL ELECTRICAL HANDHOLE.

M. PROPOSED VIDEO DETECTION ZONE.

N. REMOVE EXISTING PAVEMENT MARKING.

O. INSTALL 12 INCH WHITE PERMANENT PREFORMED THERMOPLASTIC PAVEMENT MARKING LINE.

P. INSTALL 24 INCH WHITE PERMANENT PREFORMED THERMOPLASTIC PAVEMENT MARKING LINE.

Q. INSTALL BASE MOUNTED CABINET AND CONTROLLER WITH 2-WIRE APS CENTRAL CONTROL UNIT AND IP-BASED VIDEO DETECTION INTERFACE EQUIPMENT. NOTE: INSTALL 2-4 INCH AND 2-2 INCH CONDUIT BENDS IN BASE. CAP UNUSED CONDUIT BEND.

R. INSTALL 4 INCH SCHEDULE 80 RIGID PVC CONDUIT - BORED.

S. INSTALL 3 INCH SCHEDULE 80 RIGID PVC CONDUIT - TRENCHED.

T. INSTALL 2 INCH SCHEDULE 80 RIGID PVC CONDUIT - TRENCHED.

U. INSTALL 3 INCH SCHEDULE 80 RIGID PVC CONDUIT - BORED FOR CARRIER PIPE.

V. INSTALL ELECTRICAL HANDHOLE WITH LONG DIMENSION PERPENDICULAR TO ROADWAY. INTERCEPT EXISTING CONDUIT.

W. INSTALL ELECTRICAL HANDHOLE WITH LONG DIMENSION PERPENDICULAR TO ROADWAY.

X. INSTALL 4 INCH SCHEDULE 80 RIGID PVC CONDUIT - TRENCHED.

Y. USE EXISTING HANDHOLE. DISCONNECT, PULLBACK AND REROUTE EXISTING INTERCONNECT CABLE.

Z. INSTALL NON-INVASIVE MICROLOOP PROBE SET WITH LEAD-IN CABLE. INSTALL CENTERED IN TRAVEL LANE.

AA. USE EXISTING HANDHOLE.

BB. USE EXISTING CONDUIT.

CC. ABANDON EXISTING MICROLOOP PROBE.

DD. REMOVE EXISTING GROUND MOUNTED SIGN AND SUPPORT.

GEOMETRIC LEGEND

- EXISTING
- PROPOSED

UTILITY LEGEND

- SD — STORM DRAIN
- G — GAS MAIN
- W — WATER MAIN
- S — SEWER MAIN
- E — ELECTRIC CABLES
- E — AERIAL CABLES
- T — TELEPHONE CABLES
- F — FIBER-OPTIC

BY: WFW

RK&K
Rummel, Klepper & Kahl, LLP
81 MOSHER STREET | BALTIMORE, MD 21217
PH: (410) 728-2900 FAX: (410) 728-3165
Engineers Construction Managers Planners Scientists
www.rkk.com

APPROVALS
TEAM LEADER
ASST. DIV. CHIEF
DIVISION CHIEF
SERVICE DIRECTOR
ORIGINAL ON FILE

REVISIONS
E SIGNAL RECONSTRUCTION. INSTALL APS/CPS SHA NO. TIMS NO. L825 — 01-2013
D INSTALL LED SIGNAL HEADS AND VIDEO DETECTION SHA NO.BA3055177, TIMS NO.1962 — 02-22-2008
C REVISE PHASING TO SPLIT PHASE ON PUTTY HILL SHA NO. BA1165176 — 10-1998
JWA | WM | DJD | NML | TH | DJD | BRK | DNA

STATE OF MARYLAND
DEPARTMENT OF TRANSPORTATION
STATE HIGHWAY ADMINISTRATION
OFFICE OF TRAFFIC & SAFETY
TRAFFIC ENGINEERING DESIGN DIVISION

MD 41 (PERRING PARKWAY) AT PUTTY HILL AVENUE
PARKVILLE, MARYLAND

TRAFFIC SIGNAL PLAN

SCALE 1"=20' DATE 12-01-1972 CONTRACT NO. B-238-476
DESIGNED BY G.COOK COUNTY BALTIMORE
DRAWN BY G.COOK LOGMILE 03004101.72
CHECKED BY TIMS NO.
FAP NO. TOD NO.
TS NO. 852E DRAWING SP-3 OF 4 SHEET NO. 4 OF 6

PLOTTED: Friday, January 11, 2013 AT 02:20 PM
FILE: \\rkkn\c2008\2038\08148_tcdcles\Task 139_MD 41 APS\CADD\pSG-0003_MD41@PuttyHill.dgn