DIMENSION DIAGRAM

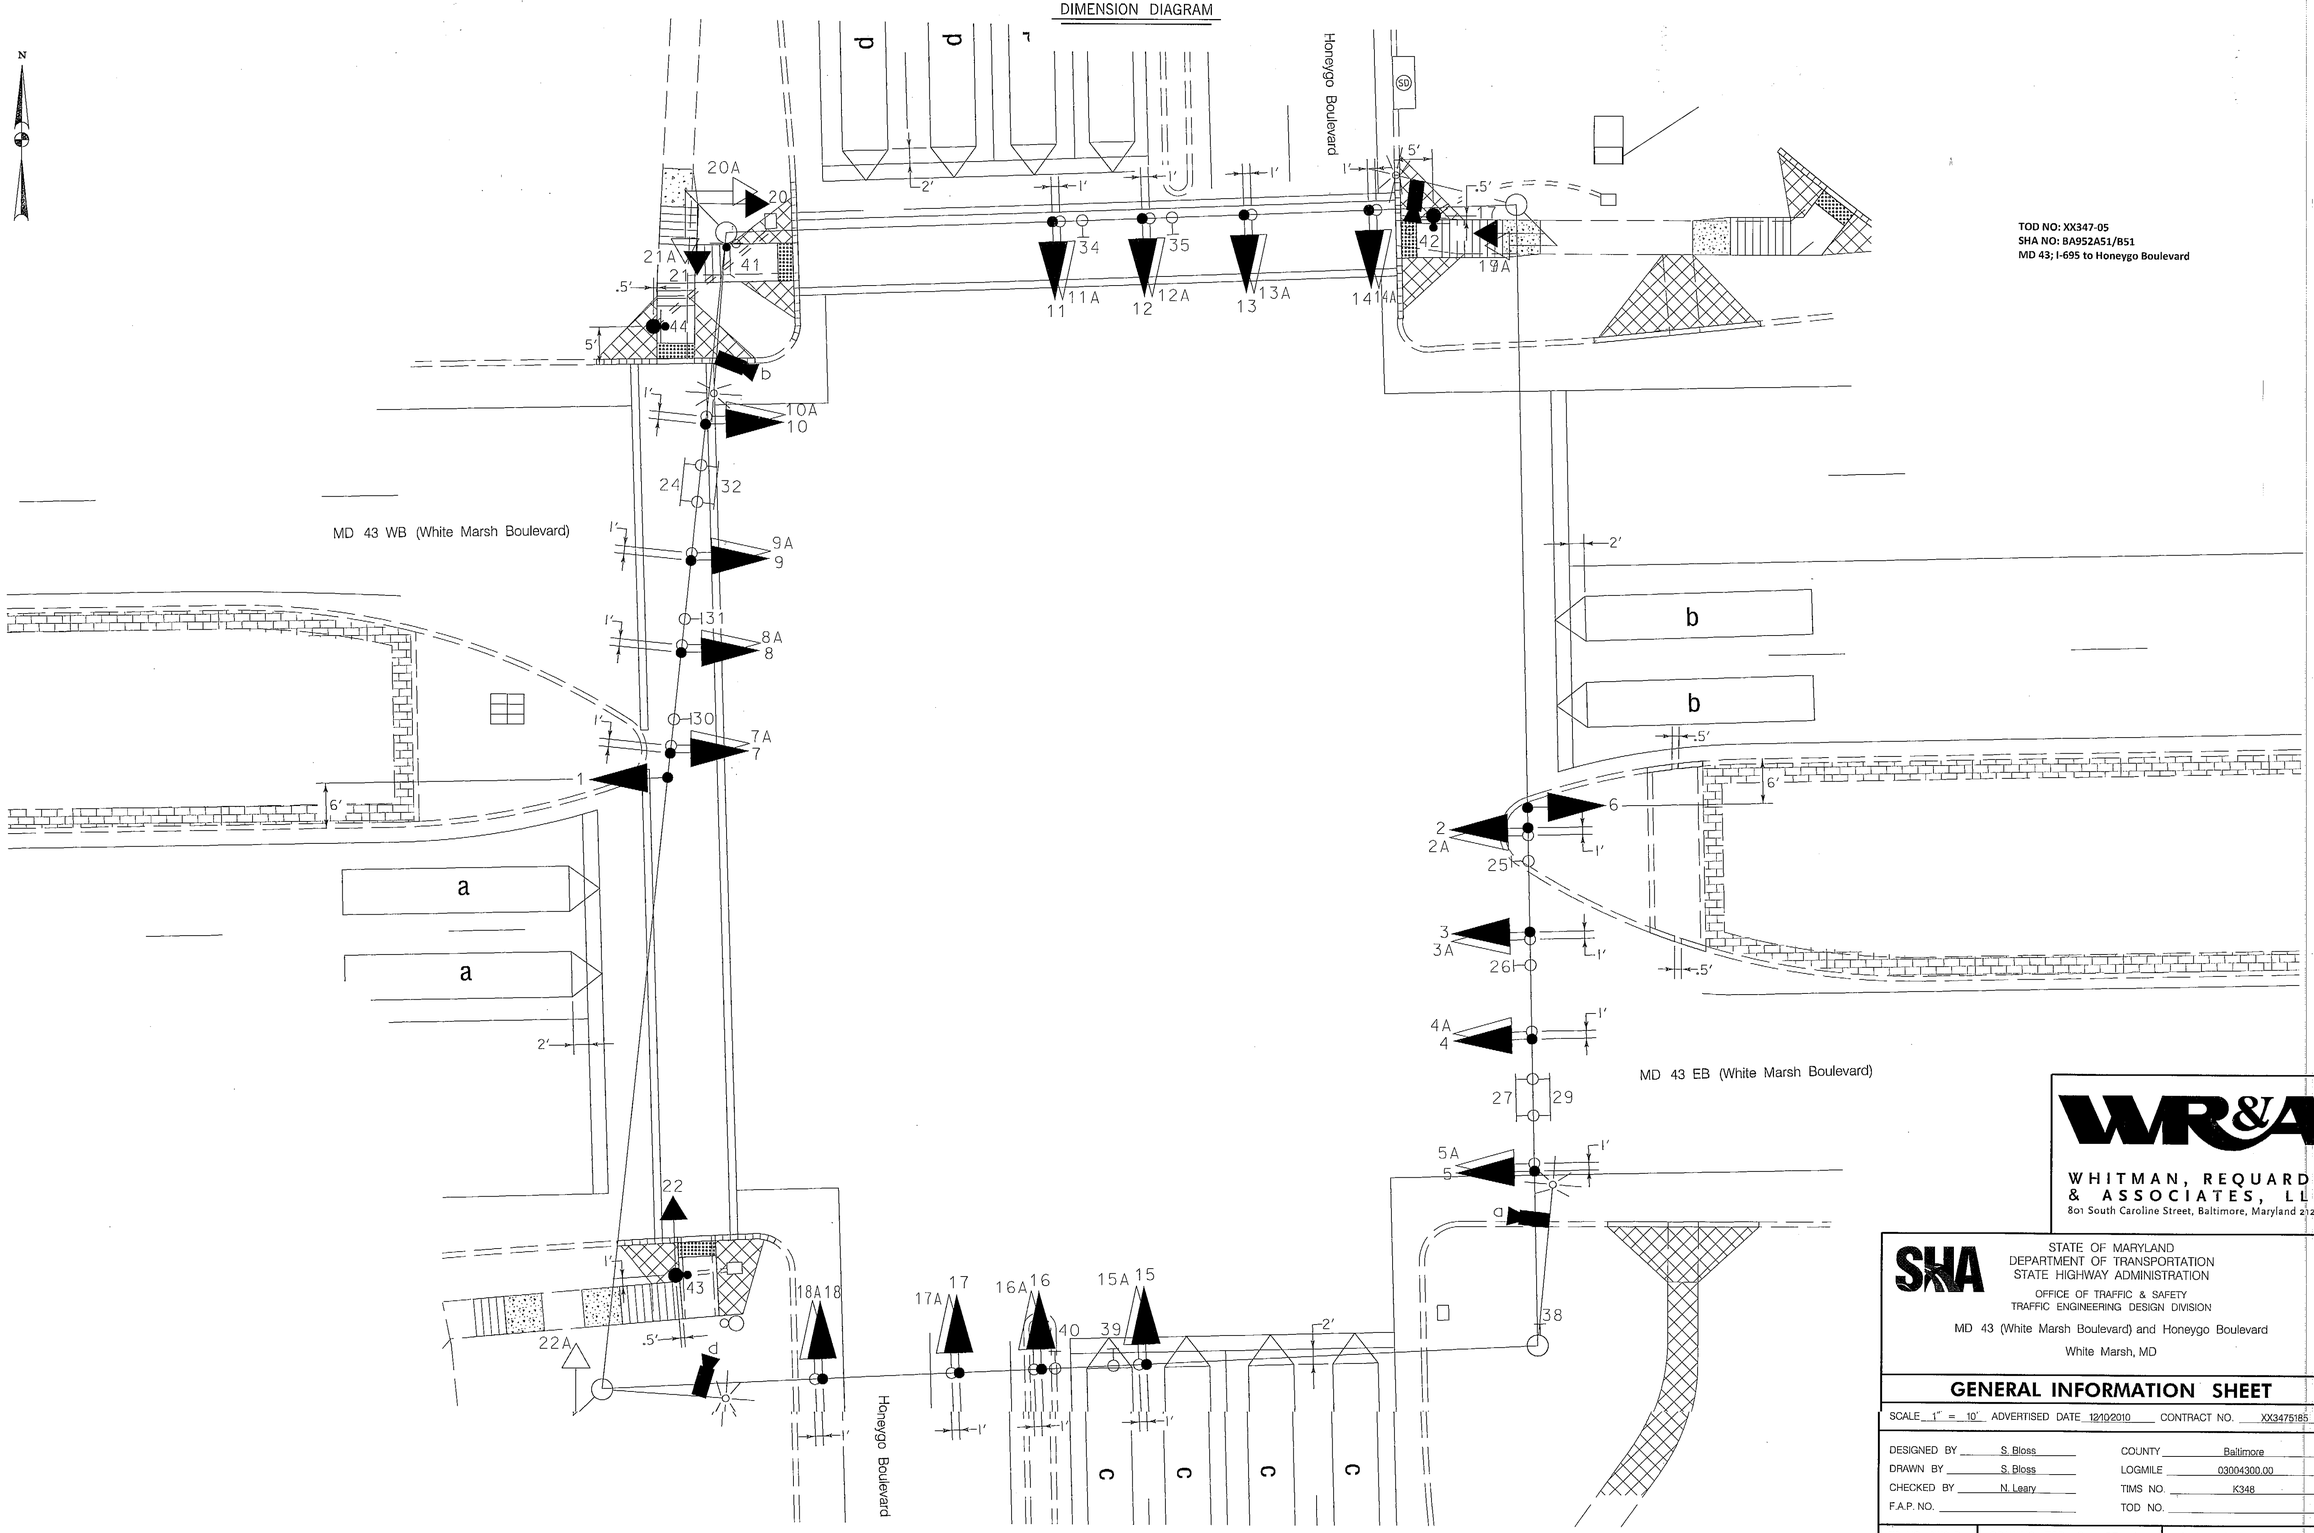

TOD NO: XX347-05
SHA NO: BA952A51/B51
MD 43; I-695 to Honeygo Boulevard

WR&A
WHITMAN, REQUARDT & ASSOCIATES, LLP
801 South Caroline Street, Baltimore, Maryland 21231

SHA
STATE OF MARYLAND
DEPARTMENT OF TRANSPORTATION
STATE HIGHWAY ADMINISTRATION
OFFICE OF TRAFFIC & SAFETY
TRAFFIC ENGINEERING DESIGN DIVISION

MD 43 (White Marsh Boulevard) and Honeygo Boulevard
White Marsh, MD

GENERAL INFORMATION SHEET

SCALE 1" = 10' ADVERTISED DATE 12/10/2010 CONTRACT NO. XX3475185

DESIGNED BY	S. Bloss	COUNTY	Baltimore
DRAWN BY	S. Bloss	LOGMILE	03004300.00
CHECKED BY	N. Leary	TIMS NO.	K348
F.A.P. NO.		TOD NO.	

TS NO. 2512 B	DRAWING TSP – 2 OF 4	SHEET NO. 2 OF 4

PLOTTED: 12-13-2010
FILE: N:\31669-077\CADD\pSG-h002_md43.dgn

BY: sbloss