CONSTRUCTION DETAILS

A. USE EXISTING CONDUIT. INSTALL 12-PAIR COMMUNICATION CABLE.
B. USE EXISTING HANDHOLE. INSTALL 12-PAIR COMMUNICATION CABLE.
C. USE EXISTING BASE MOUNTED CABINET AND CONTROLLER. INSTALL 12-PAIR COMMUNICATION CABLE.
D. USE EXISTING BASE MOUNTED CABINET AND MASTER CONTROLLER. INSTALL 12-PAIR COMMUNICATION CABLE.
E. USE PROPOSED OR PREVIOUSLY INSTALLED CONDUIT. INSTALL 12-PAIR COMMUNICATION CABLE. (SEE SIGNAL PLANS)
F. USE PROPOSED OR PREVIOUSLY INSTALLED HANDHOLE. INSTALL 12-PAIR COMMUNICATION CABLE. (SEE SIGNAL PLANS)

GENERAL NOTE

REMOVE AND DISPOSE OF ALL UNUSED INTERCONNECT CABLE.

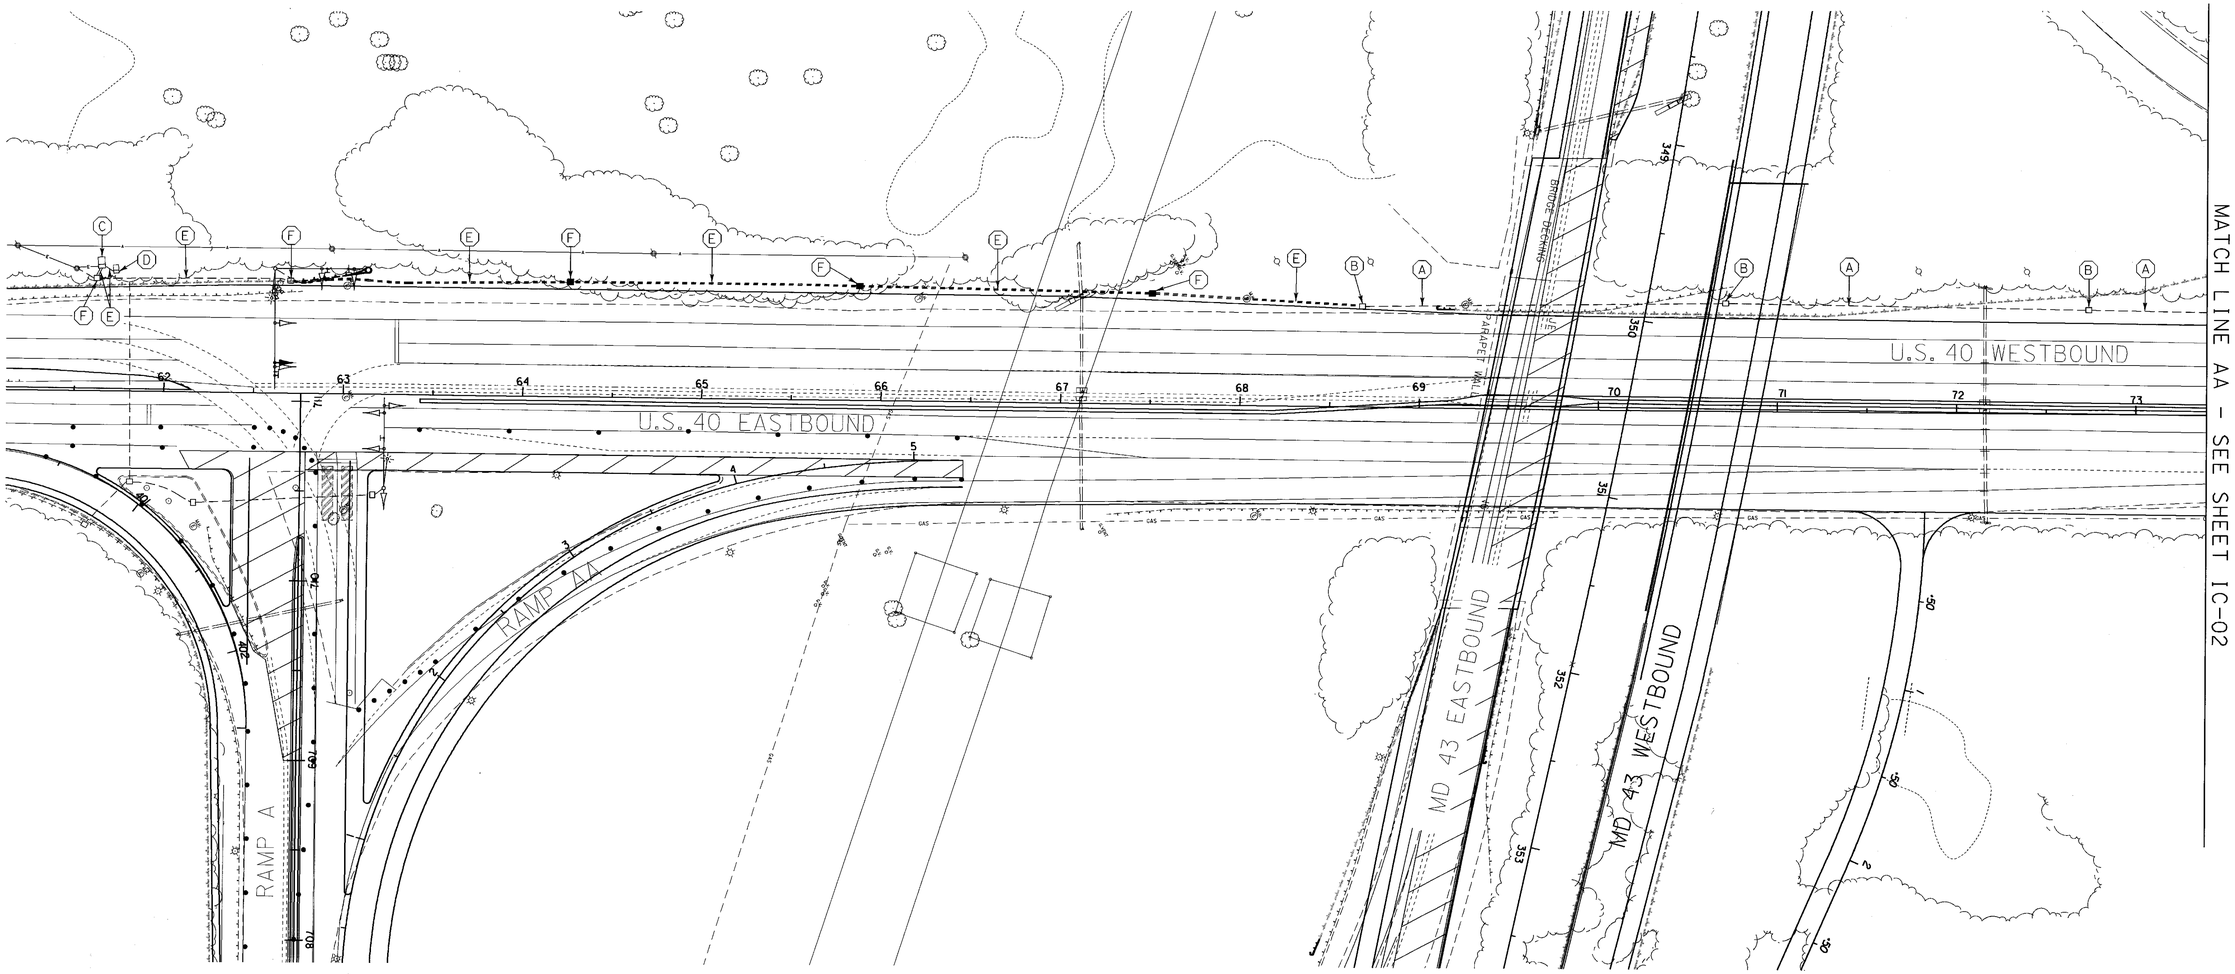

IC-01

LEGEND OF UNDERGROUND AND OVERHEAD UTILITIES

AERIAL CABLE	A
ELECTRICAL	E
TELEPHONE	T
GAS	G
SEWER	SS
STORM DRAIN	SD
WATER	W
CABLE TV	TV

MD 43 EXTENDED
CONTRACT BA8475171
GREENLINE REVISION
8/12/04

WR&A
Whitman, Requardt and Associates, LLP
801 South Caroline Street
Baltimore, Maryland 21231
(410) 235-3450

MARYLAND DOT - STATE HIGHWAY ADMINISTRATION
Office of Traffic & Safety
TRAFFIC ENGINEERING DESIGN DIVISION

INTERCONNECT PLAN
MD 43 EXT. - FROM RAMP 'A' TO EBENEZER RD

DRAWN BY: S. BLOSS	F.A.P. NO.		TS NO.	SHEET NO.
CHECKED BY: N. LEARY	S.H.A. NO.	BA8475171		
SCALE: 1" = 40'	COUNTY:	BALTIMORE	T.I.M.S. NO.	715.2 OF 777
DATE: 8/10/2004	LOG MILE:			

M:\3142510\Ic01_us40.dgn