K&E BALTIMORE 12 0133 PHOENIX 10-75 MC 4154

F.H.W.A. REGION NO.	STATE	FED. AID PROJ. NO.	SHEET NO.	TOTAL SHEETS
3	MD.		2	4

12" SIGNALS

Y 1 - 4 R 5 - 8

FLASHING OPERATION

NOTE:

1 - SEPARATE DISCONNECT SWITCH REQUIRED FOR SIGNALS AND STREET LIGHTING. (60 AMP)

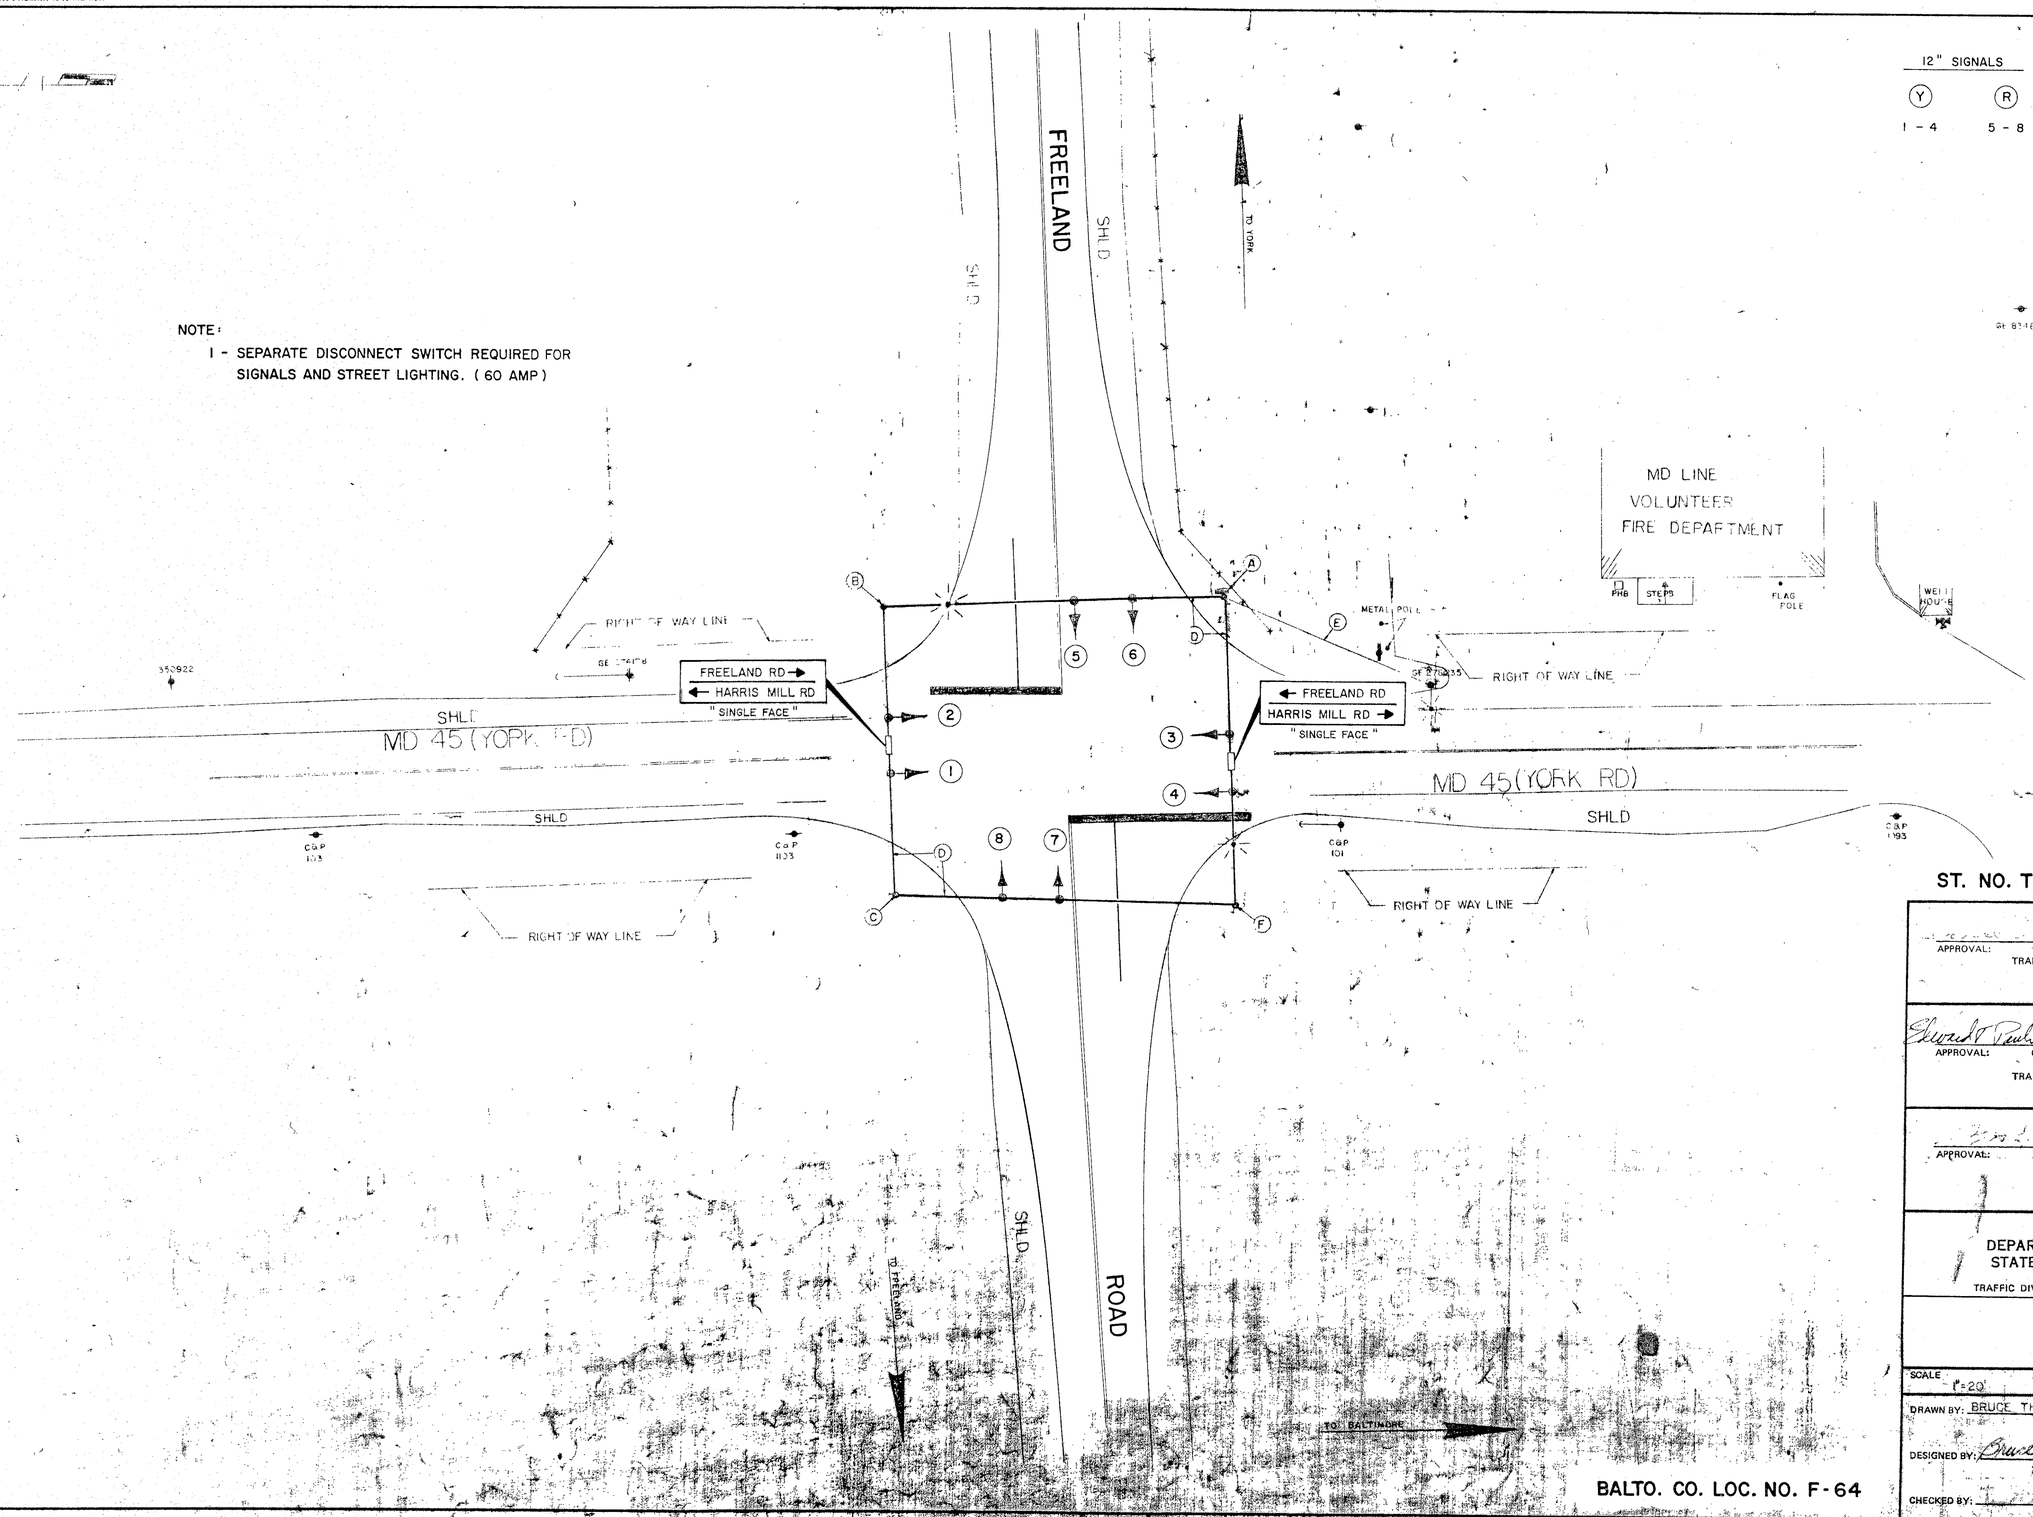

ST. NO. TS-1644

APPROVAL: REGIONAL TRAFFIC ENGINEER

APPROVAL: CHIEF BUREAU OF TRAFFIC ENGINEERING

APPROVAL: ASS'T. CHIEF ENGINEER TRAFFIC

REVISIONS

STATE OF MARYLAND
DEPARTMENT OF TRANSPORTATION
STATE HIGHWAY ADMINISTRATION

TRAFFIC DIVISION – BUREAU OF TRAFFIC ENGINEERING

FREELAND ROAD
YORK ROAD

SCALE 1"=20' DATE 10-22-78 CONTRACT NO. B 602-501-465

DRAWN BY: BRUCE THOMPSON COUNTY: BALTIMORE

DESIGNED BY: Bruce Thompson SIGNAL NO.:

CHECKED BY:

DRAWING NO. S-461

BALTO. CO. LOC. NO. F-64