MD 45 IS ASSUMED TO RUN
IN A NORTH / SOUTH DIRECTION

WIRING NOTE:

ALL I/C CABLE SHALL BE TERMINATED INTO EACH
T/S CONTROLLER CABINET WITH I.D. TAGS ON CABLE ENDS.

WIRING KEY

A = 12 PAIR JELLY - FILLED INTERCONNECT CABLE (NO.19AWG)

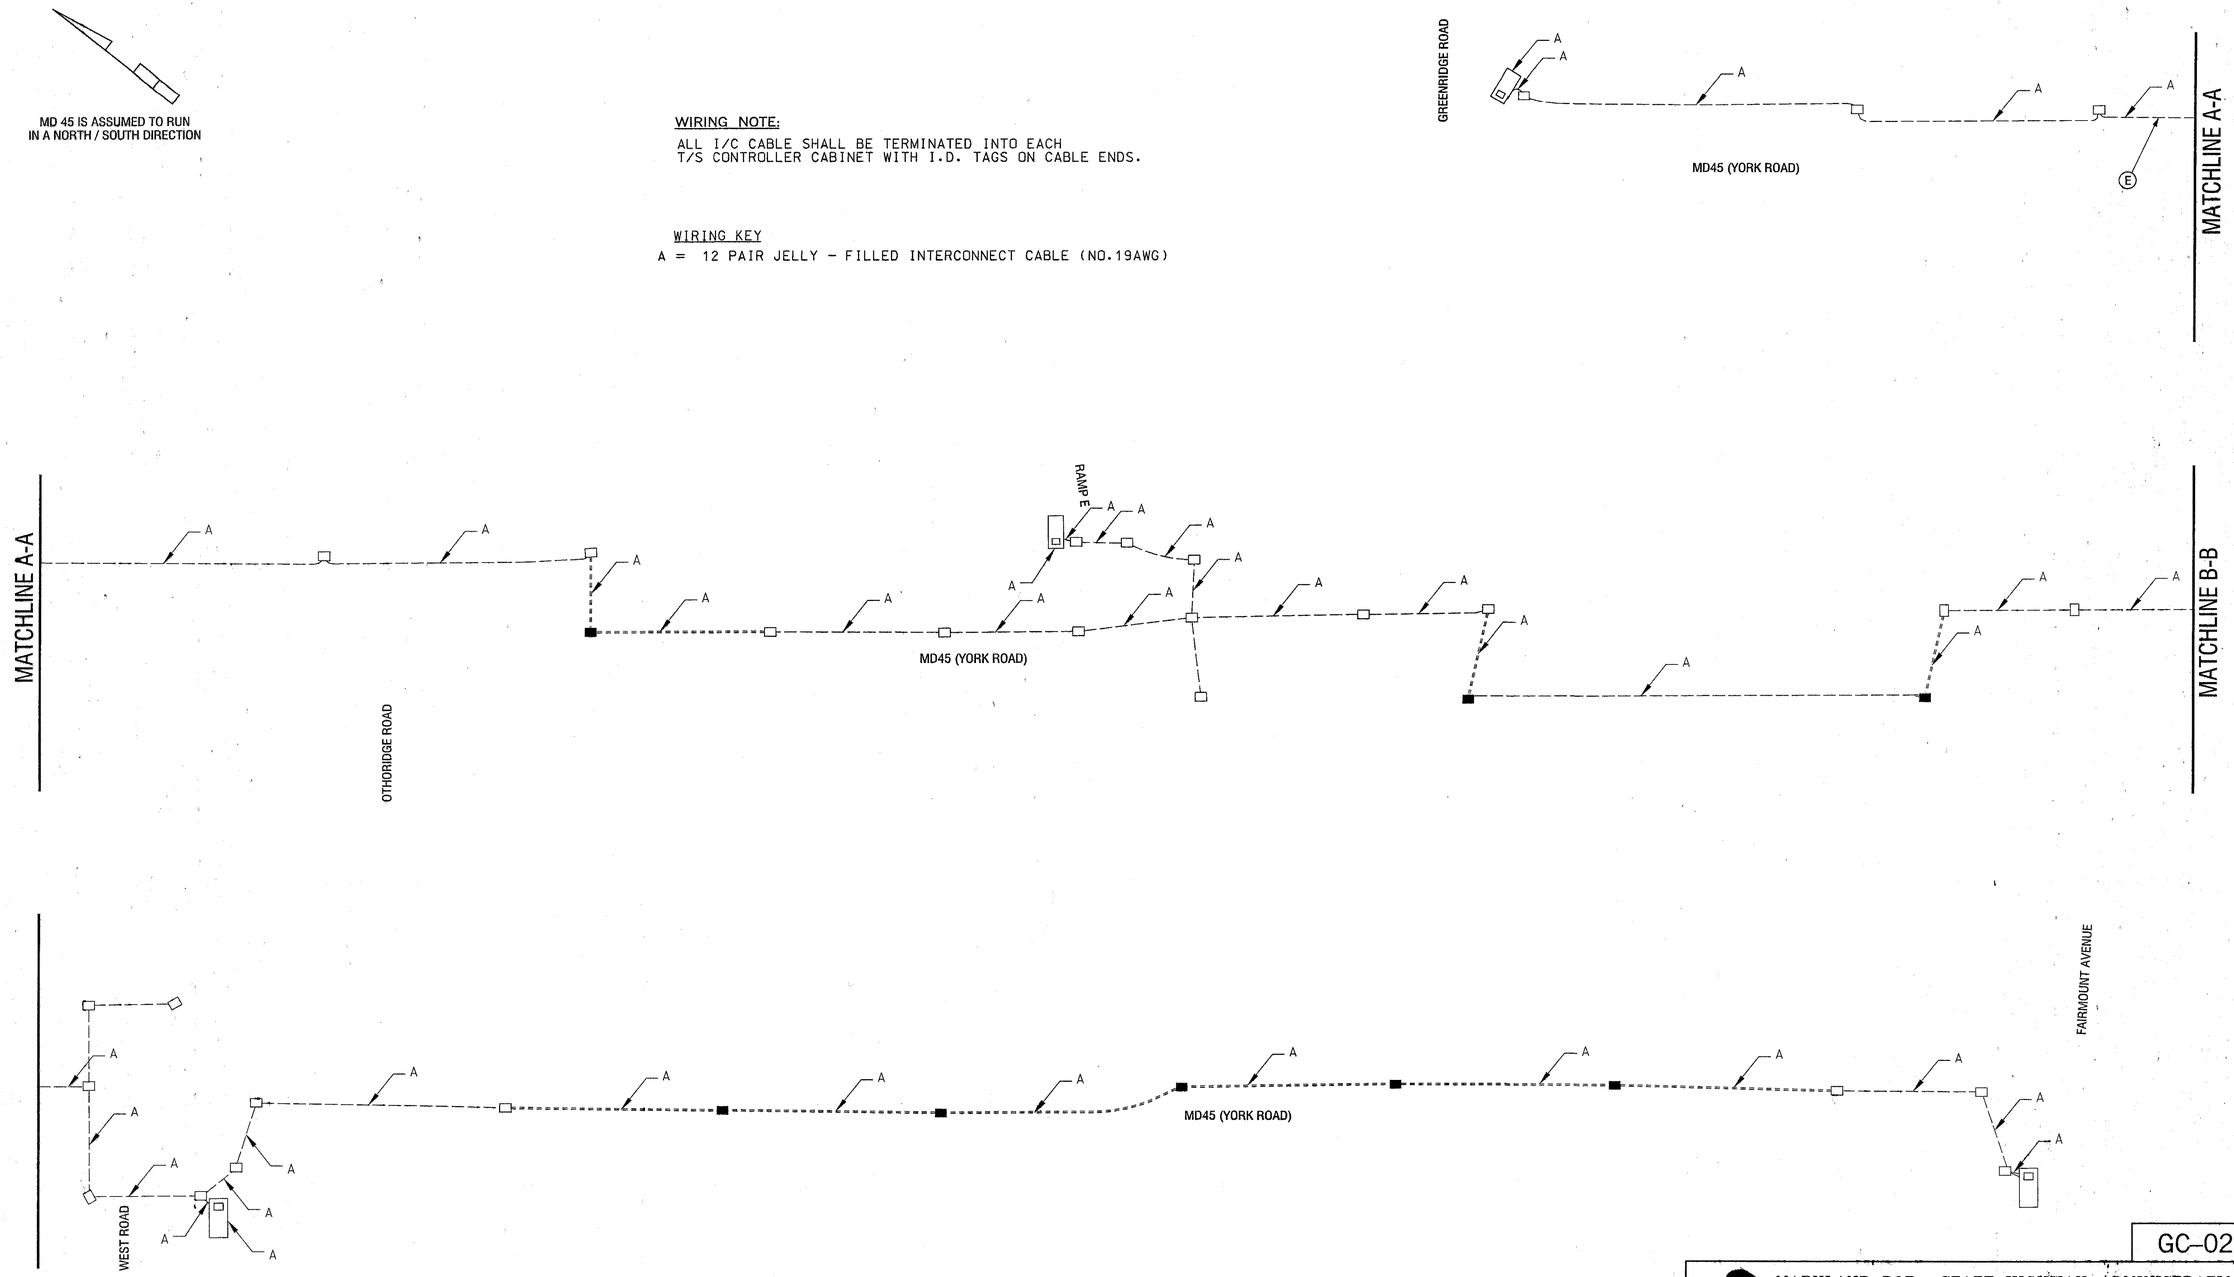

UTILITY LEGEND

SD	STORM DRAIN
G	GAS MAIN
W	WATER MAIN
S	SEWER MAIN
E	ELECTRIC CABLES
A	AERIAL CABLES
T	TELEPHONE CABLES

FILE: r:\GD-04\dwg\task 01\signals\gc01md45.dgn
DATE: 06-Mar-03 07:07

GC-02

MARYLAND DOT - STATE HIGHWAY ADMINISTRATION
Office of Traffic & Safety
TRAFFIC ENGINEERING DESIGN DIVISION
INTERCONNECT WIRING DIAGRAM
MD 45 FROM GREENRIDGE RD
TO FAIRMOUNT AVE.

SABRA, WANG & ASSOCIATES, INC.
1504 JOH AVENUE
SUITE 160
BALTIMORE, MD 21227
(410) 737-6564
WWW.SABRA-WANG.COM

DRAWN BY:	XW	F.A.P. NO.	-	TS NO.	-
CHECKED BY:	S. RENZI	S.H.A. NO.	BA3815172		
SCALE:	1" = 50'	COUNTY:	BALTIMORE	T.I.M.S. NO.	-
DATE:	MARCH, 2003	LOG MILE:	-		

SHEET NO. 132 OF 167