MD 45 IS ASSUMED TO RUN
IN A NORTH / SOUTH DIRECTION

EQUIPMENT LIST

A. EQUIPMENT TO BE SUPPLIED BY THE ADMINSTRATION.

CATEGORY CODE NO.	DESCRIPTION	UNITS	QUANTITY
	NONE		

B. EQUIPMENT TO BE FURNISHED AND/OR INSTALLED BY THE CONTRACTOR.

CATEGORY CODE NO.	DESCRIPTION	UNITS	QUANTITY
811001	FURNISH AND INSTALL HANDHOLE	EA	7
805105	2 INCH SCHEDULE 80 RIGID PVC CONDUIT - TRENCHED	LF	1200
805125	2 INCH SCHEDULE 80 RIGID PVC CONDUIT - BORED	LF	70
822002	12 PAIR COMMUNICATION CABLE JELLY UNDERGROUND	LF	4300

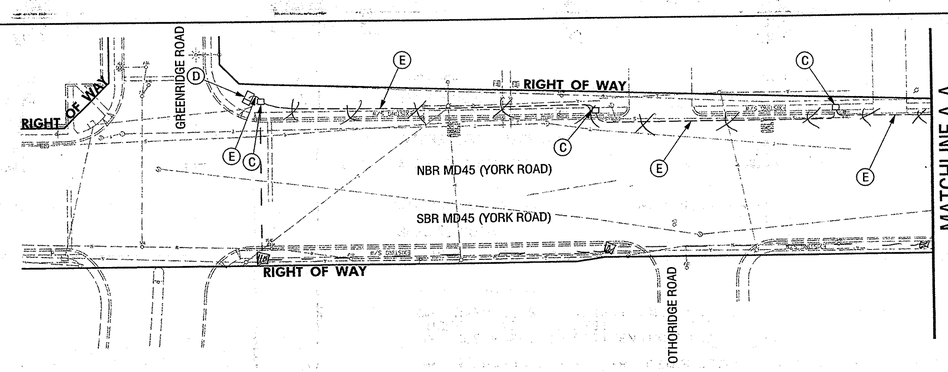

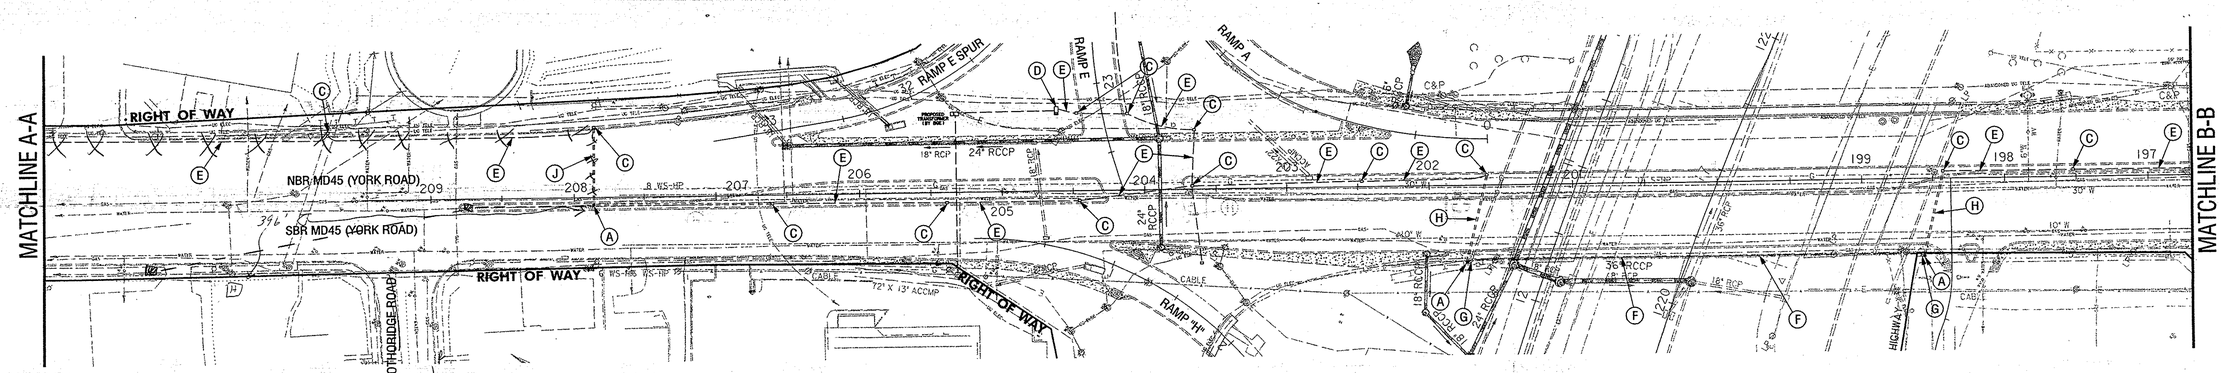

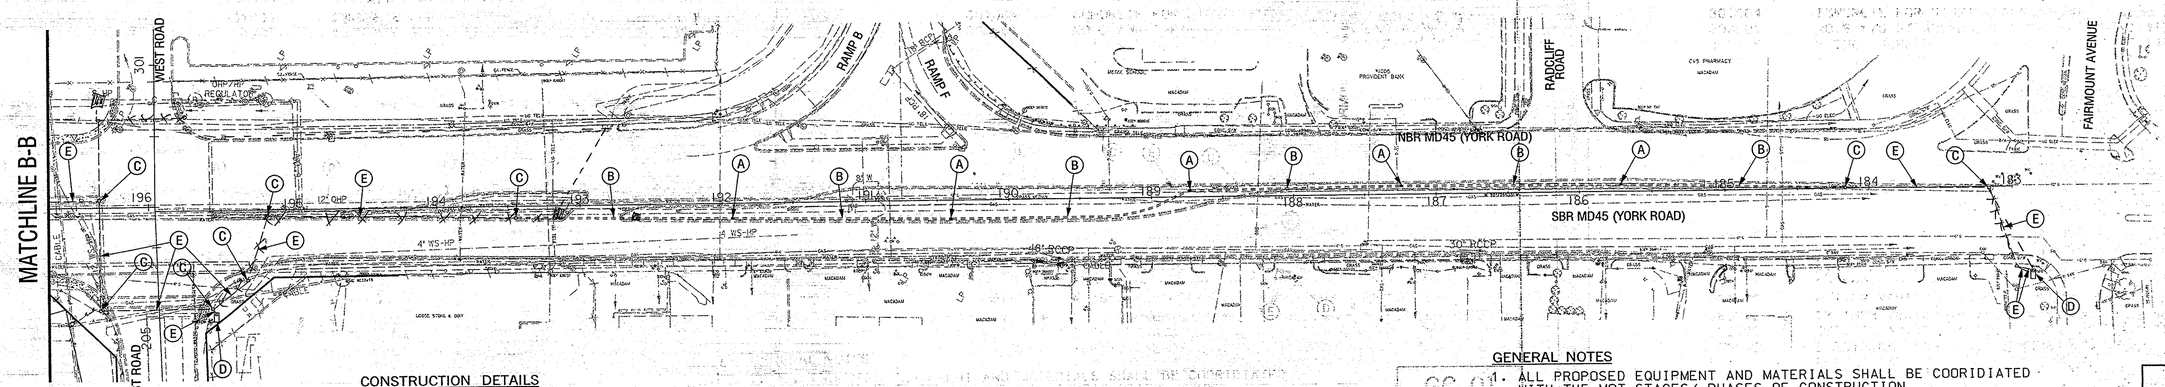

CONSTRUCTION DETAILS

A. INSTALL HANDHOLE.

B. INSTALL 2 INCH PVC SCHEDULE 80 CONDUIT - TRENCHED.

C. USE EXISTING HANDHOLE.

D. USE EXISTING BASE MOUNTED CABINET AND CONTROLLER. AND TERMINATE CABLE END WITH ID TAGS.

E. USE EXISTING CONDUIT.

F. USE EXISTING CONDUIT LOCATED IN CONCRETE BARRIER WALL.

G. INSTALL 2 INCH PVC SCHEDULE 80 CONDUIT - TRENCHED. JOIN NEW CONDUIT TO EXISTING CONDUIT LOCATED IN LOW SECTION OF CONCRETE BARRIER WALL.

H. INSTALL 2 INCH PVC SCHEDULE 80 CONDUIT - BORED.

GENERAL NOTES

1. ALL PROPOSED EQUIPMENT AND MATERIALS SHALL BE COORIDIATED WITH THE MOT STAGES/ PHASES OF CONSTRUCTION.

GC-01

GEOMETRIC LEGEND

EXISTING
PROPOSED

UTILITY LEGEND

SD	SD	STORM DRAIN
G	G	GAS MAIN
W	W	WATER MAIN
S	S	SEWER MAIN
E	E	ELECTRIC CABLES
A	A	AERIAL CABLES
T	T	TELEPHONE CABLES

SABRA, WANG & ASSOCIATES, INC.
1504 10H AVENUE
SUITE 160
BALTIMORE, MD 21227
(410) 737-6564
WWW.SABRA-WANG.COM

REVISIONS

APPROVALS

TEAM LEADER, TRAFFIC ENGINEERING DESIGN DIVISION 3-13-03

ASST. CHIEF, TRAFFIC ENGINEERING DESIGN DIVISION

CHIEF, TRAFFIC ENGINEERING DESIGN DIVISION 3-13-03

DIRECTOR, OFFICE OF TRAFFIC & SAFETY Bac 3-18-03

MARYLAND DOT - STATE HIGHWAY ADMINISTRATION
Office of Traffic & Safety
TRAFFIC ENGINEERING DESIGN DIVISION
INTERCONNECT PLAN
MD 45 (YORK ROAD) FROM GREENRIDGE ROAD TO FAIRMOUNT AVE.

DRAWN BY:	J. WEAVER	F.A.P. NO.		TS NO.	SHEET NO.
CHECKED BY:	S. RENZI	S.H.A. NO.	BA3815172		
SCALE:	1" = 50'	COUNTY:	BALTIMORE	T.I.M.S. NO.	131 OF 167
DATE:	MARCH, 2003	LOG MILE:			

FILE: r:\00-04\dwg\task 01\signals\gc01md45.dgn
DATE: 06-Mar-03 07:07