K&E BALTIMORE 17 0153 PHOENIX 10-75 MC 4156

F.H.W.A. REGION NO.	STATE	FED. AID PROJ. NO.	SHEET NO.	TOTAL SHEETS
3	MD.		3	6

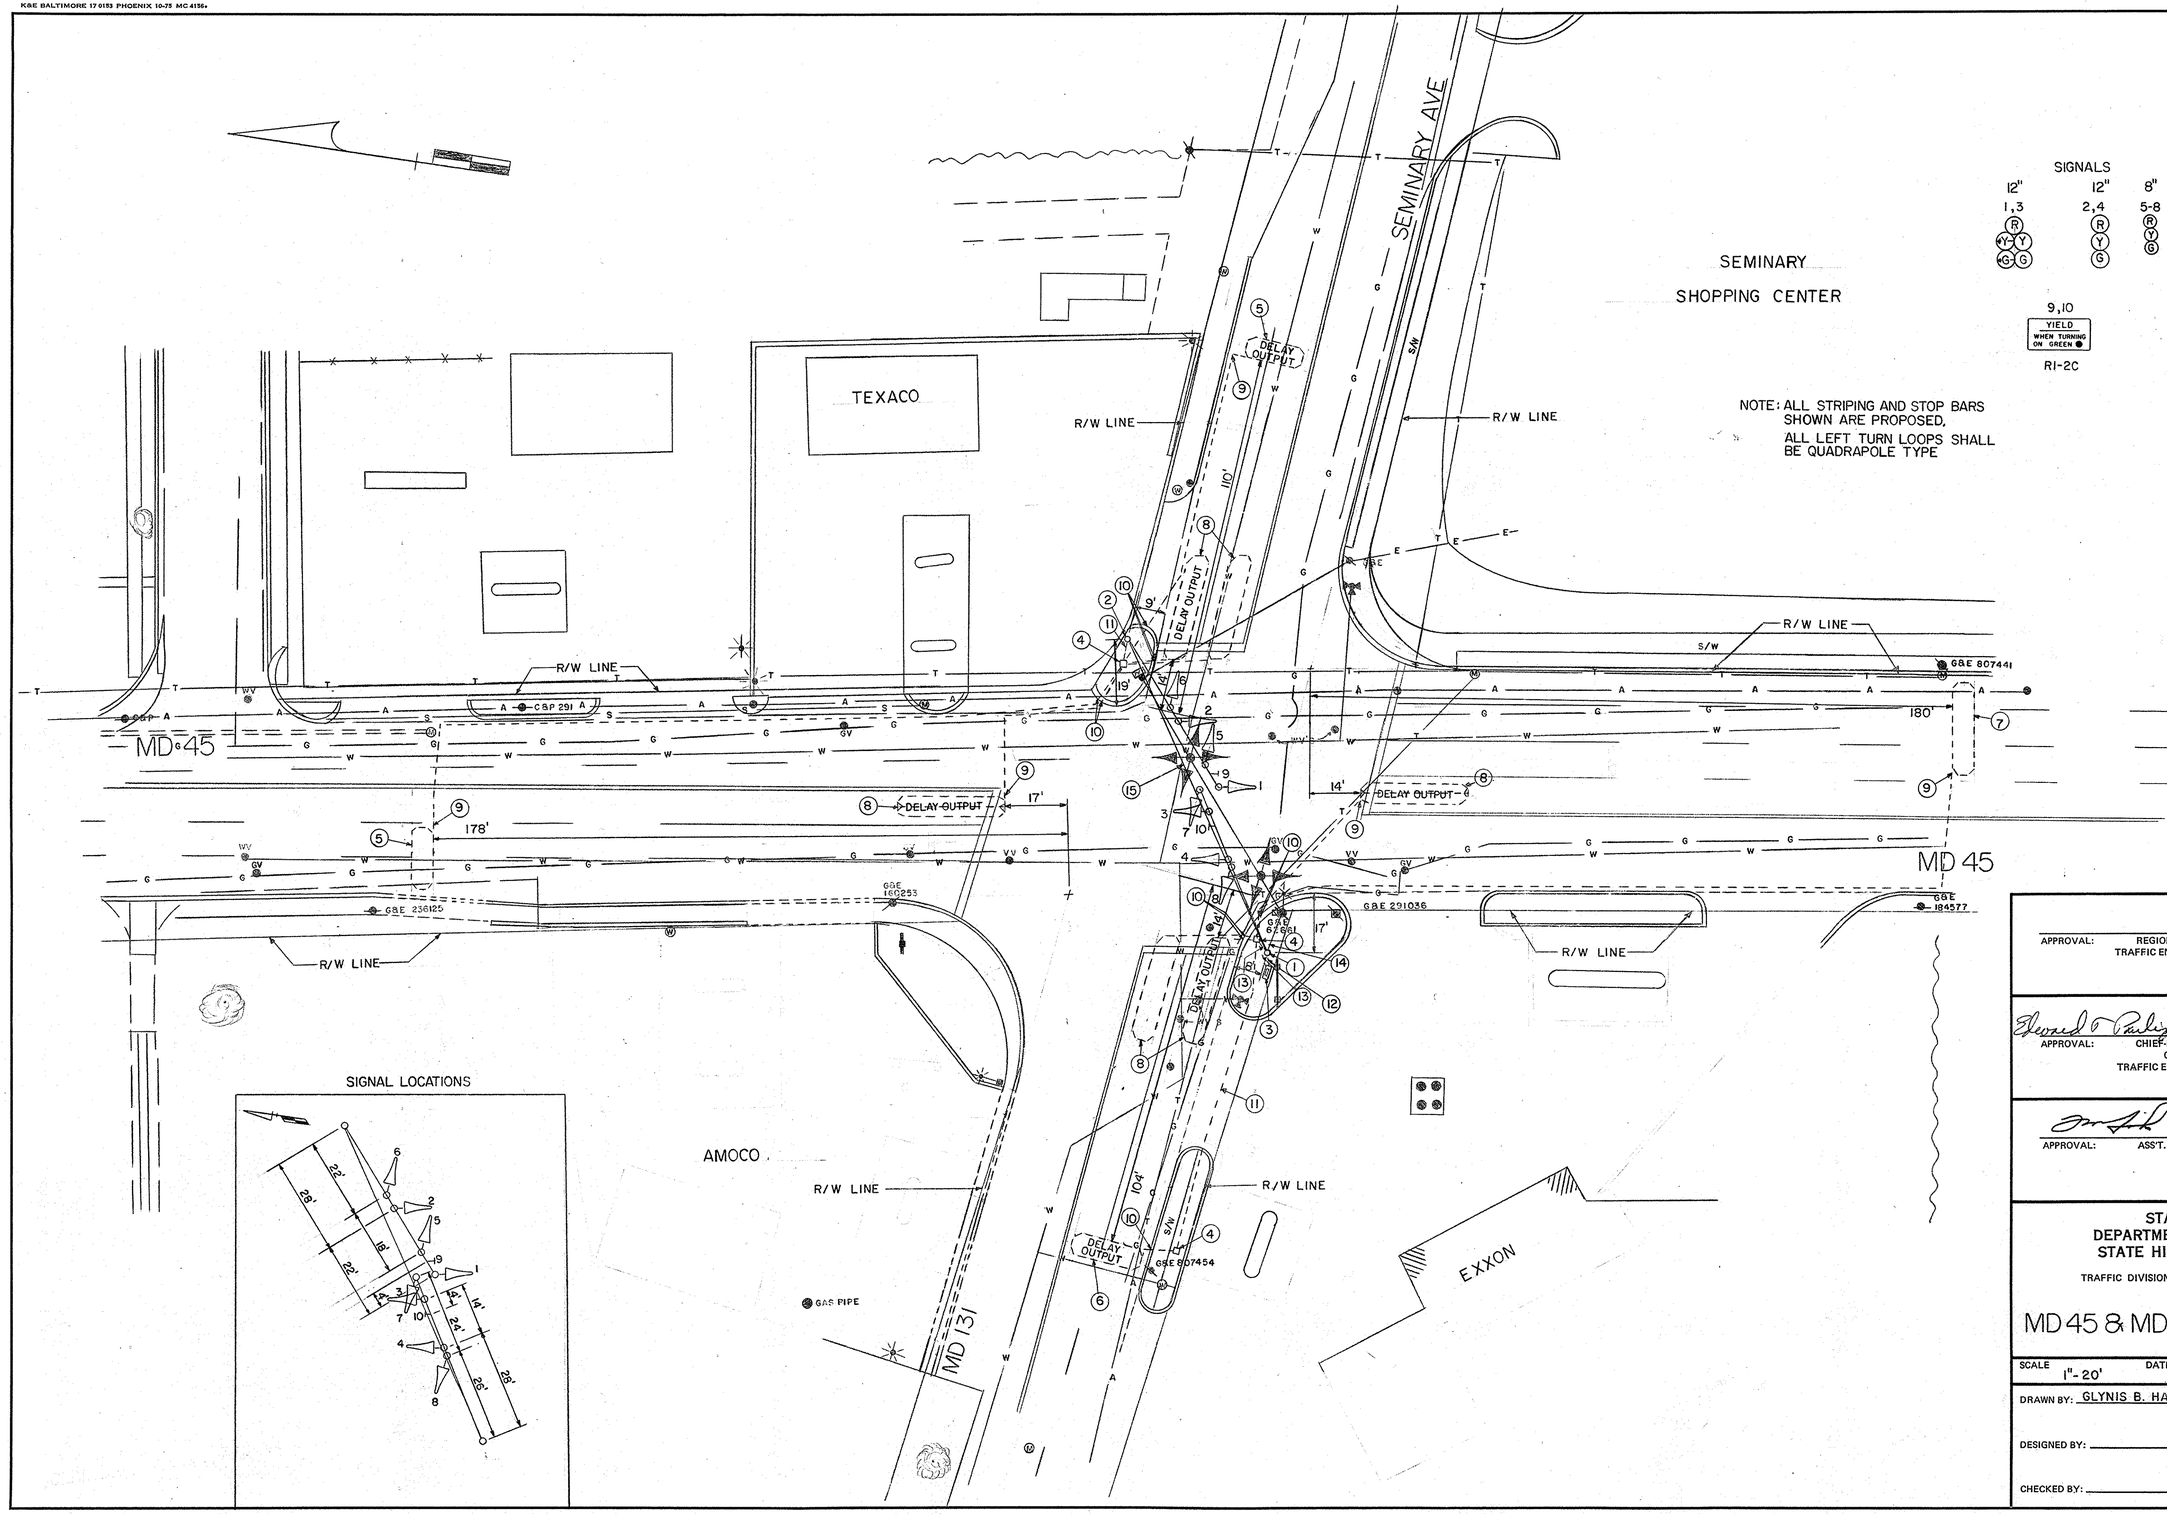

APPROVAL: REGIONAL TRAFFIC ENGINEER

APPROVAL: CHIEF-BUREAU OF TRAFFIC ENGINEERING — 5/11/82

APPROVAL: ASS'T. CHIEF ENGINEER TRAFFIC — 5/11/82

REVISIONS

STATE OF MARYLAND
DEPARTMENT OF TRANSPORTATION
STATE HIGHWAY ADMINISTRATION

TRAFFIC DIVISION – BUREAU OF TRAFFIC ENGINEERING

MD 45 & MD 131 (SEMINARY AVE)

SCALE 1"-20' | DATE 5-9-78 | CONTRACT NO. B-591-501-476

DRAWN BY: GLYNIS B. HARRIS | COUNTY: BALTIMORE

DESIGNED BY: | SIGNAL NO.:

CHECKED BY:

DRAWING NO. TS-1580