K&E BALTIMORE 17 0135 PHOENIX 18-79 MC.#18.

NOTE: 1 STRIPING AND STOPBARS SHOWN ON DRAWING ARE PROPOSED AND TO BE INSTALLED BY OTHERS.
2. D.O. INDICATES TIME-DELAY OUTPUT.

F.H.W.A. REGION NO.	STATE	FED. AID PROJ. NO.	SHEET NO.	TOTAL SHEETS
3	MD.		2	5

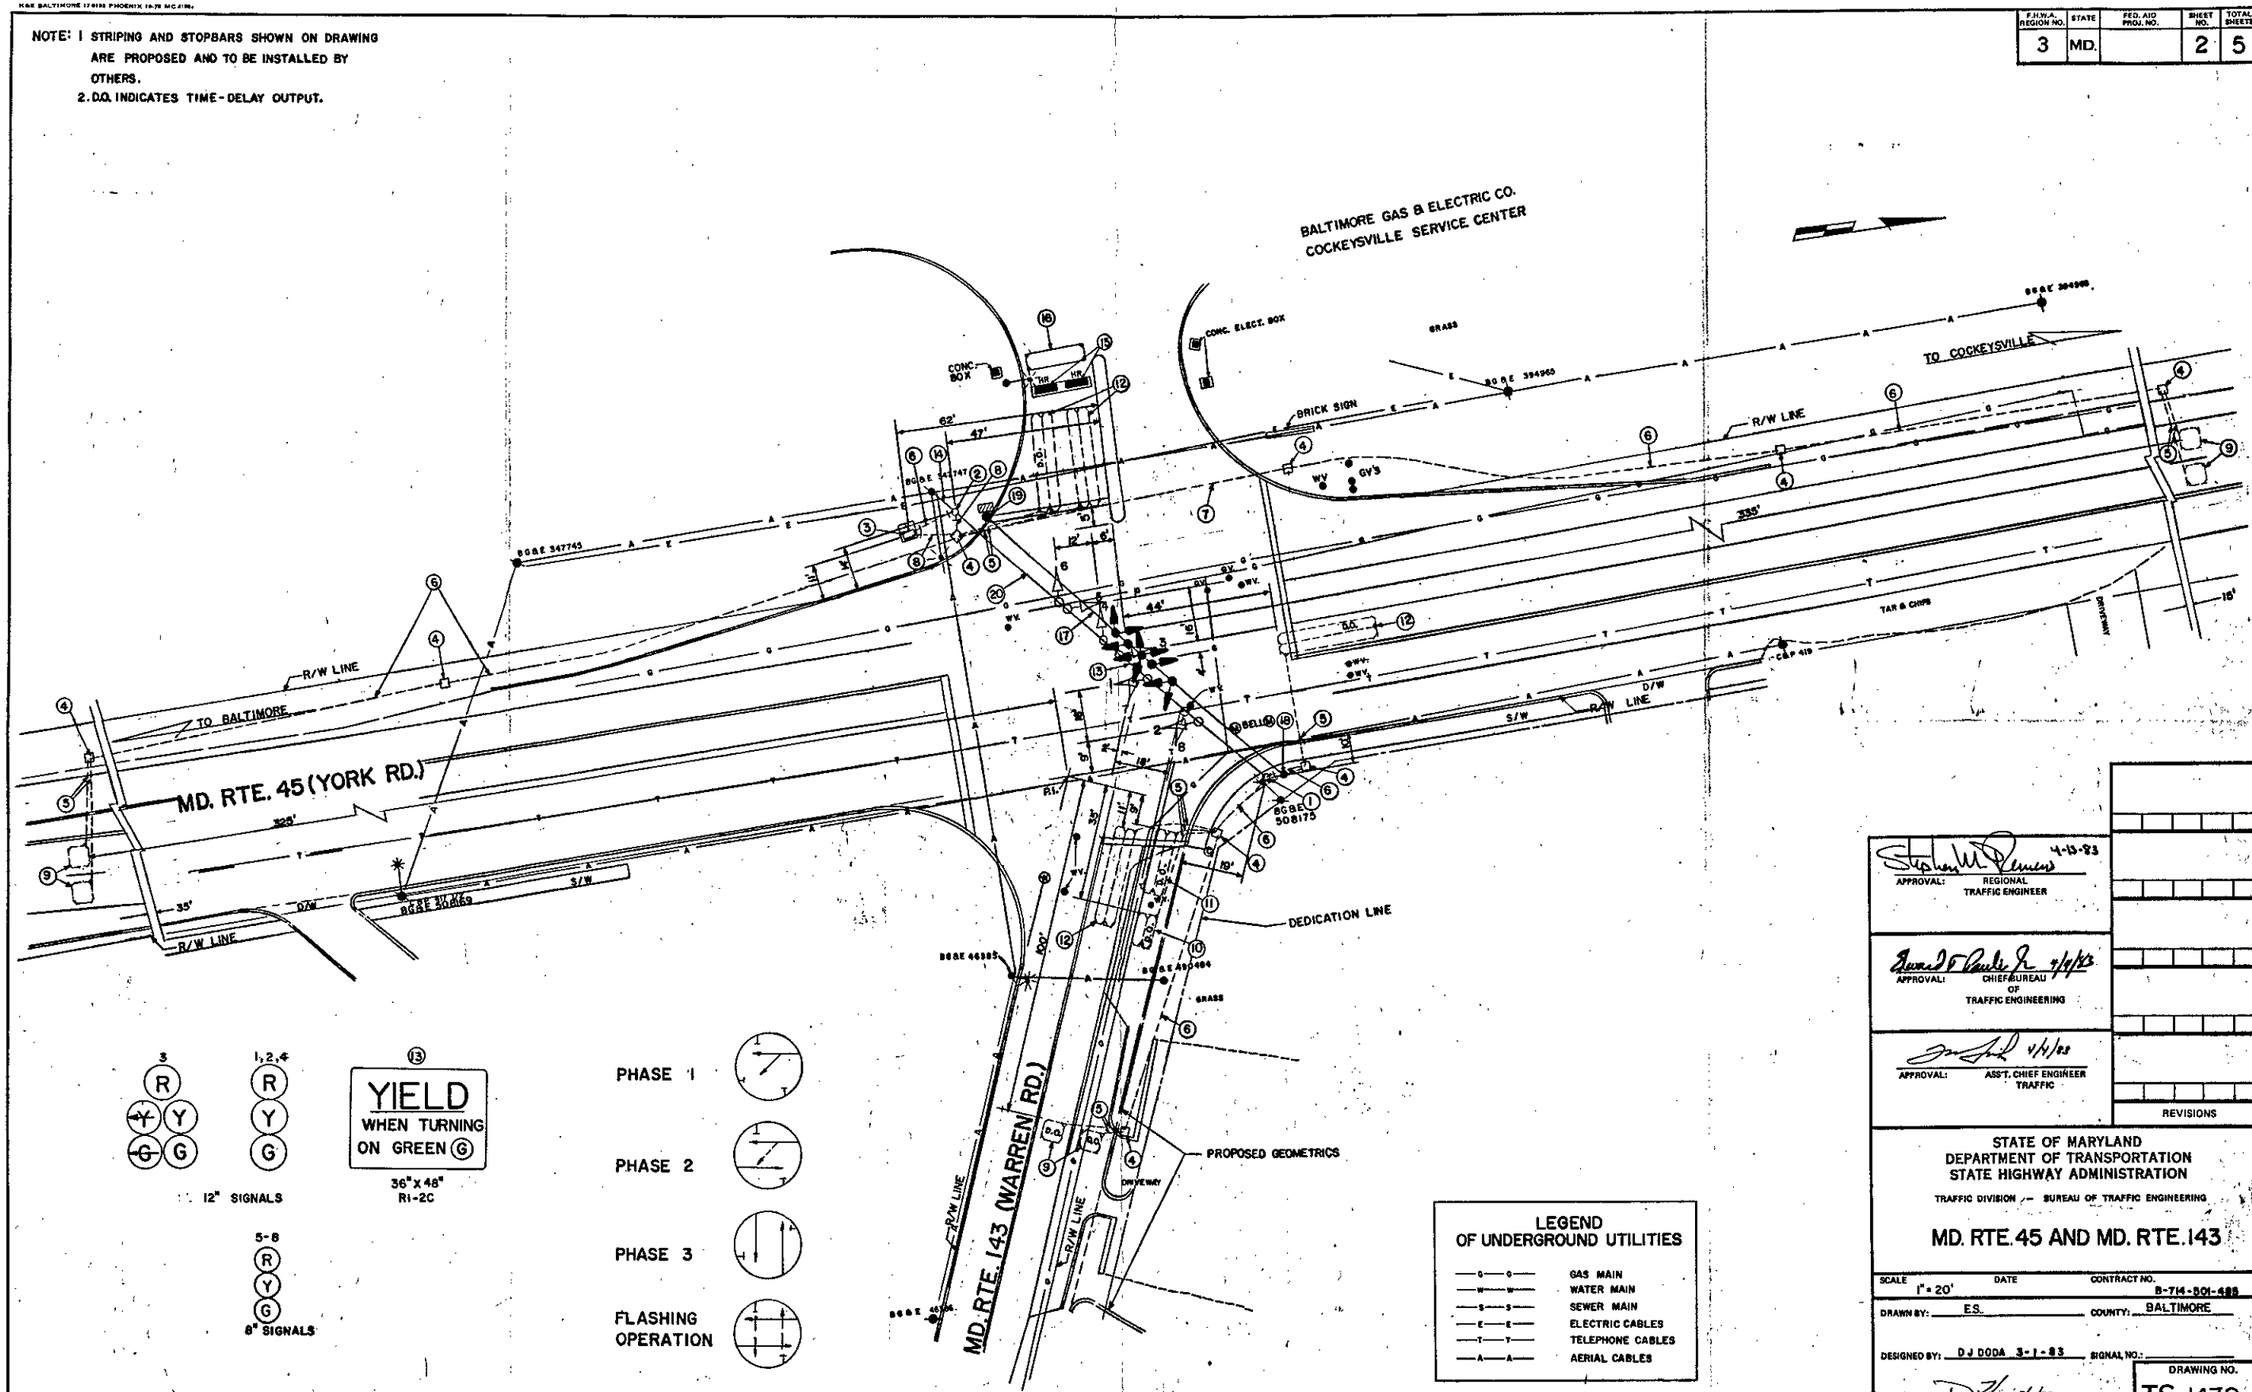

APPROVAL: REGIONAL TRAFFIC ENGINEER — 4-13-83

APPROVAL: CHIEF BUREAU OF TRAFFIC ENGINEERING — 4/4/83

APPROVAL: ASS'T. CHIEF ENGINEER TRAFFIC — 4/4/83

REVISIONS

STATE OF MARYLAND
DEPARTMENT OF TRANSPORTATION
STATE HIGHWAY ADMINISTRATION

TRAFFIC DIVISION — BUREAU OF TRAFFIC ENGINEERING

MD. RTE. 45 AND MD. RTE. 143

SCALE 1" = 20' | DATE | CONTRACT NO. B-714-501-488

DRAWN BY: E.S. | COUNTY: BALTIMORE

DESIGNED BY: D J DODA 3-1-83 | SIGNAL NO.:

CHECKED BY: 3/30/83

DRAWING NO. TS-1439