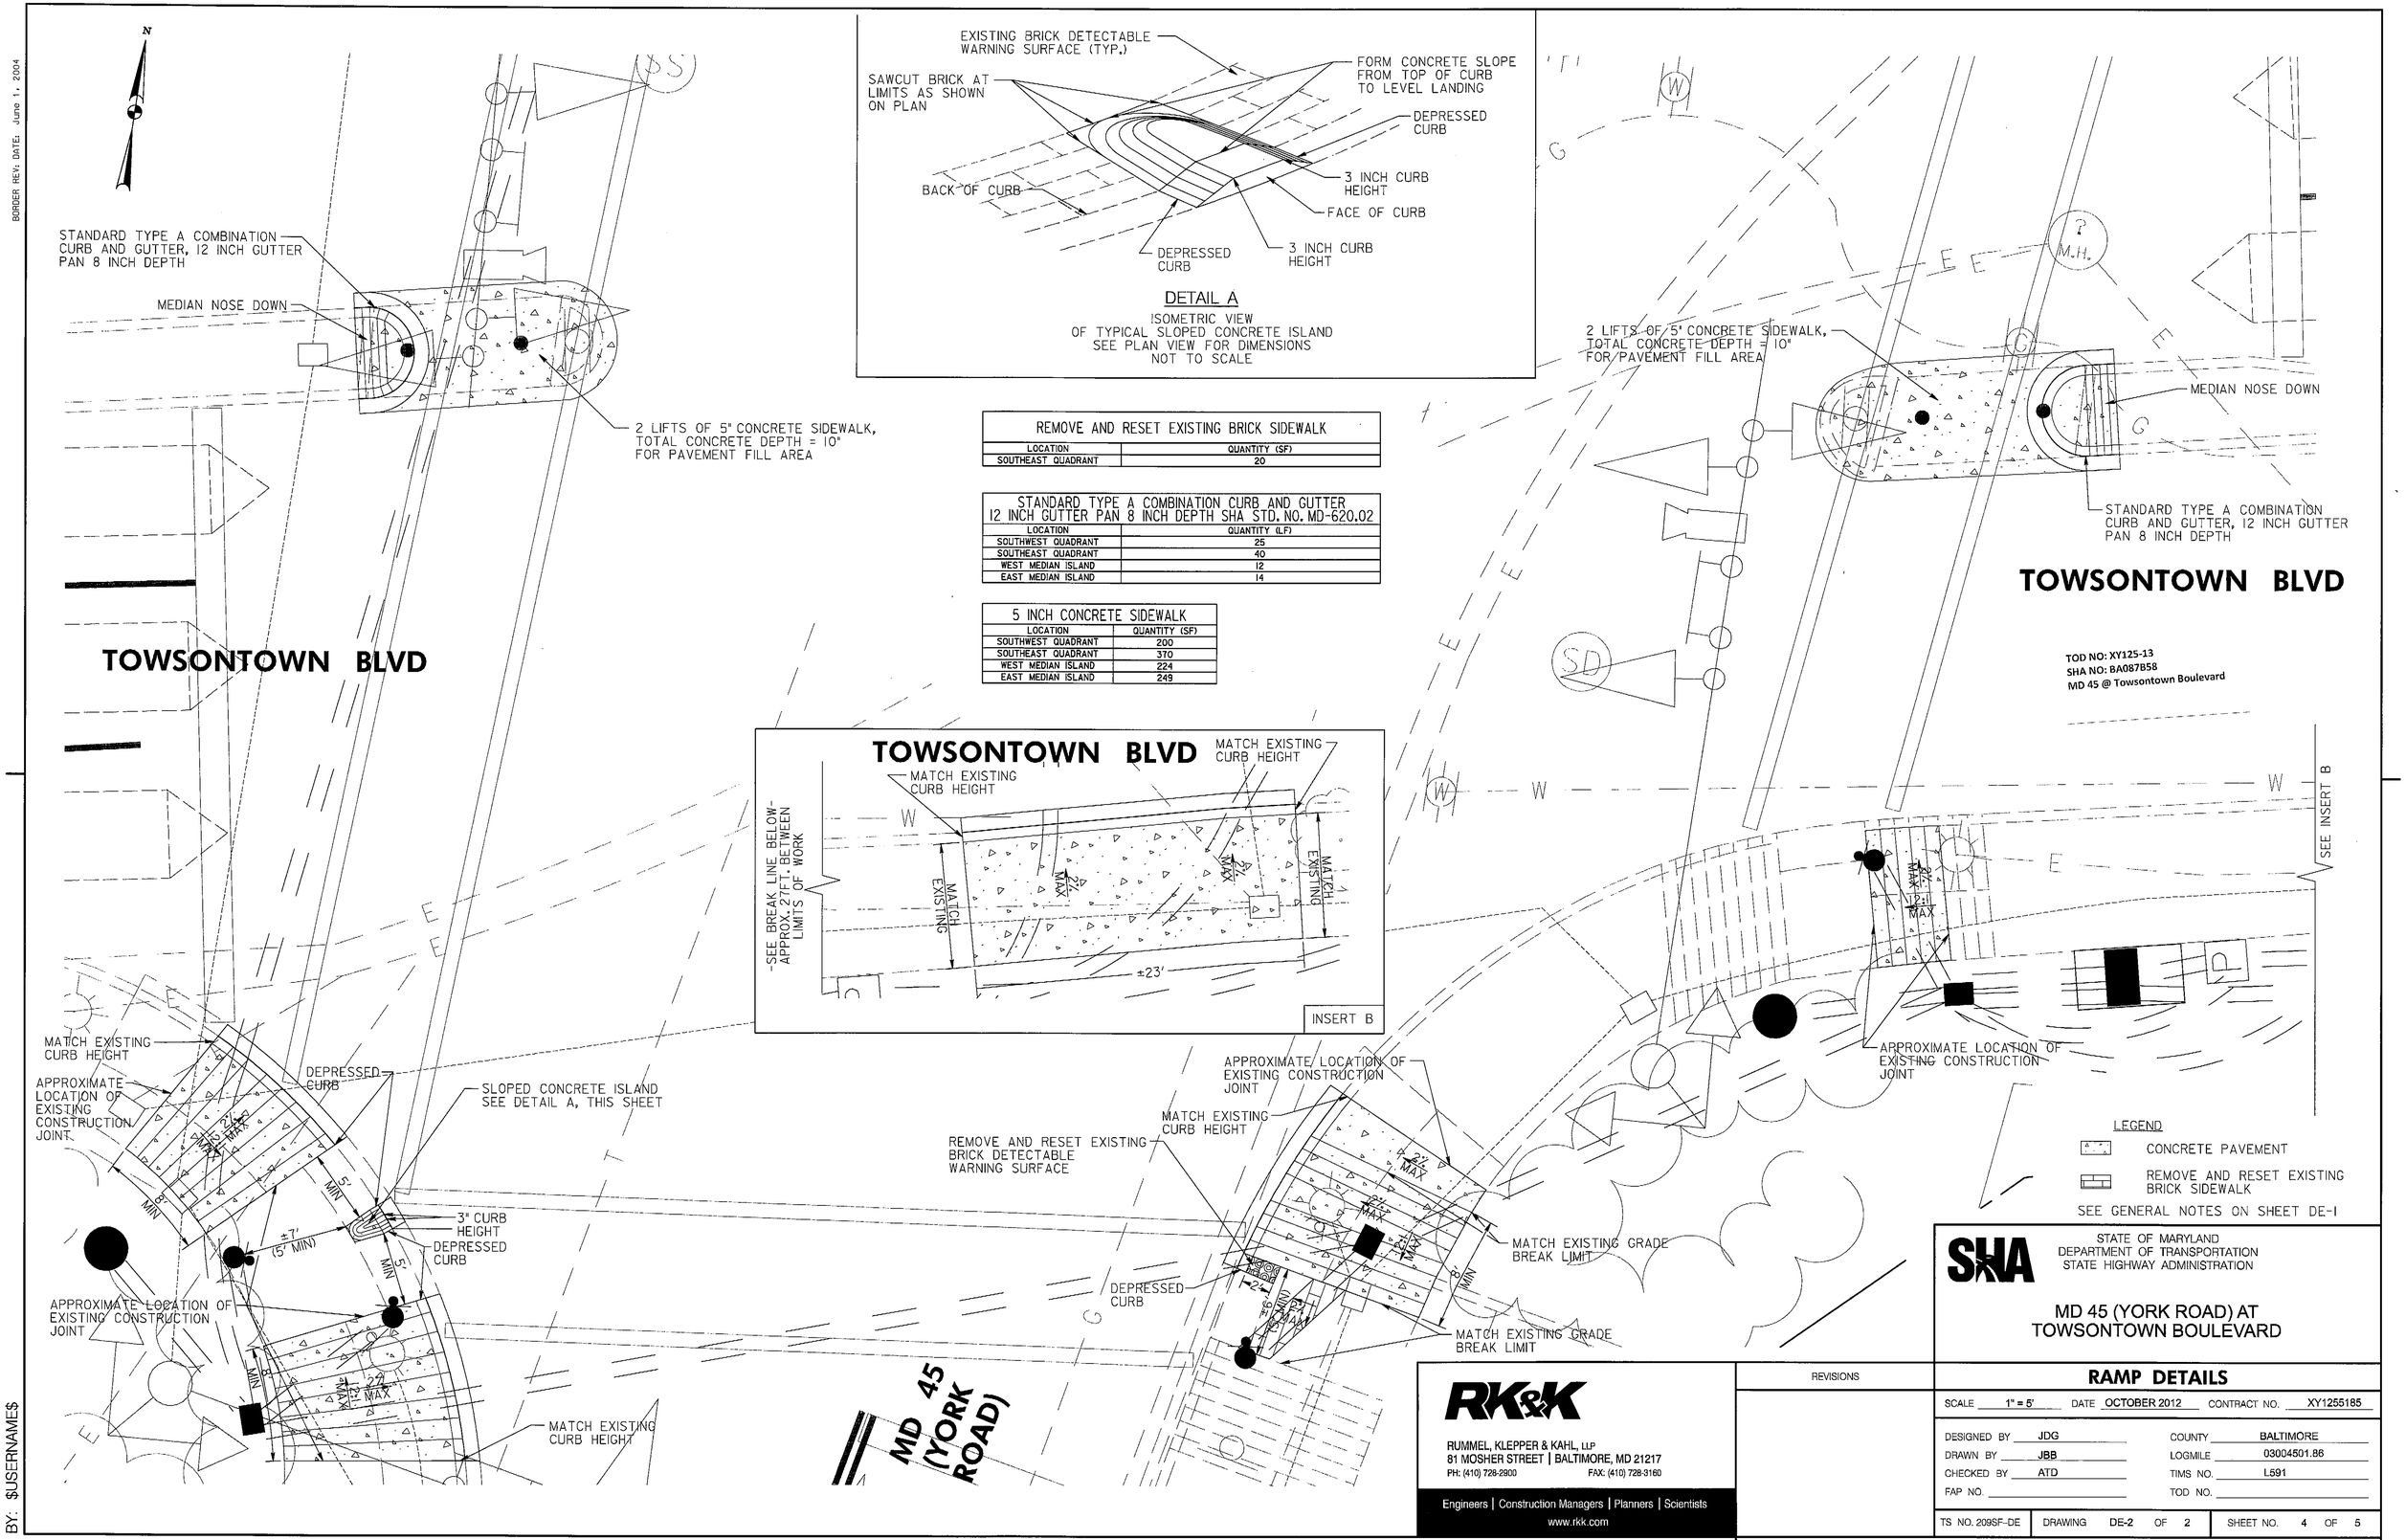

REMOVE AND RESET EXISTING BRICK SIDEWALK	
LOCATION	QUANTITY (SF)
SOUTHEAST QUADRANT	20

STANDARD TYPE A COMBINATION CURB AND GUTTER 12 INCH GUTTER PAN 8 INCH DEPTH SHA STD. NO. MD-620.02	
LOCATION	QUANTITY (LF)
SOUTHWEST QUADRANT	25
SOUTHEAST QUADRANT	40
WEST MEDIAN ISLAND	12
EAST MEDIAN ISLAND	14

5 INCH CONCRETE SIDEWALK	
LOCATION	QUANTITY (SF)
SOUTHWEST QUADRANT	200
SOUTHEAST QUADRANT	370
WEST MEDIAN ISLAND	224
EAST MEDIAN ISLAND	249

STATE OF MARYLAND
DEPARTMENT OF TRANSPORTATION
STATE HIGHWAY ADMINISTRATION

MD 45 (YORK ROAD) AT TOWSONTOWN BOULEVARD

RK&K
RUMMEL, KLEPPER & KAHL, LLP
81 MOSHER STREET | BALTIMORE, MD 21217
PH: (410) 728-2900 FAX: (410) 728-3160
Engineers | Construction Managers | Planners | Scientists
www.rkk.com

REVISIONS

RAMP DETAILS

SCALE 1" = 5' DATE OCTOBER 2012 CONTRACT NO. XY1255185

DESIGNED BY JDG COUNTY BALTIMORE
DRAWN BY JBB LOGMILE 03004501.86
CHECKED BY ATD TIMS NO. L591
FAP NO. TOD NO.

TS NO. 209SF-DE | DRAWING DE-2 OF 2 | SHEET NO. 4 OF 5

PLOTTED: $DATE$
FILE: $FILE$

BORDER REV: DATE: June 1, 2004

BY: $USERNAME$