KEUFFEL & ESSER COMPANY

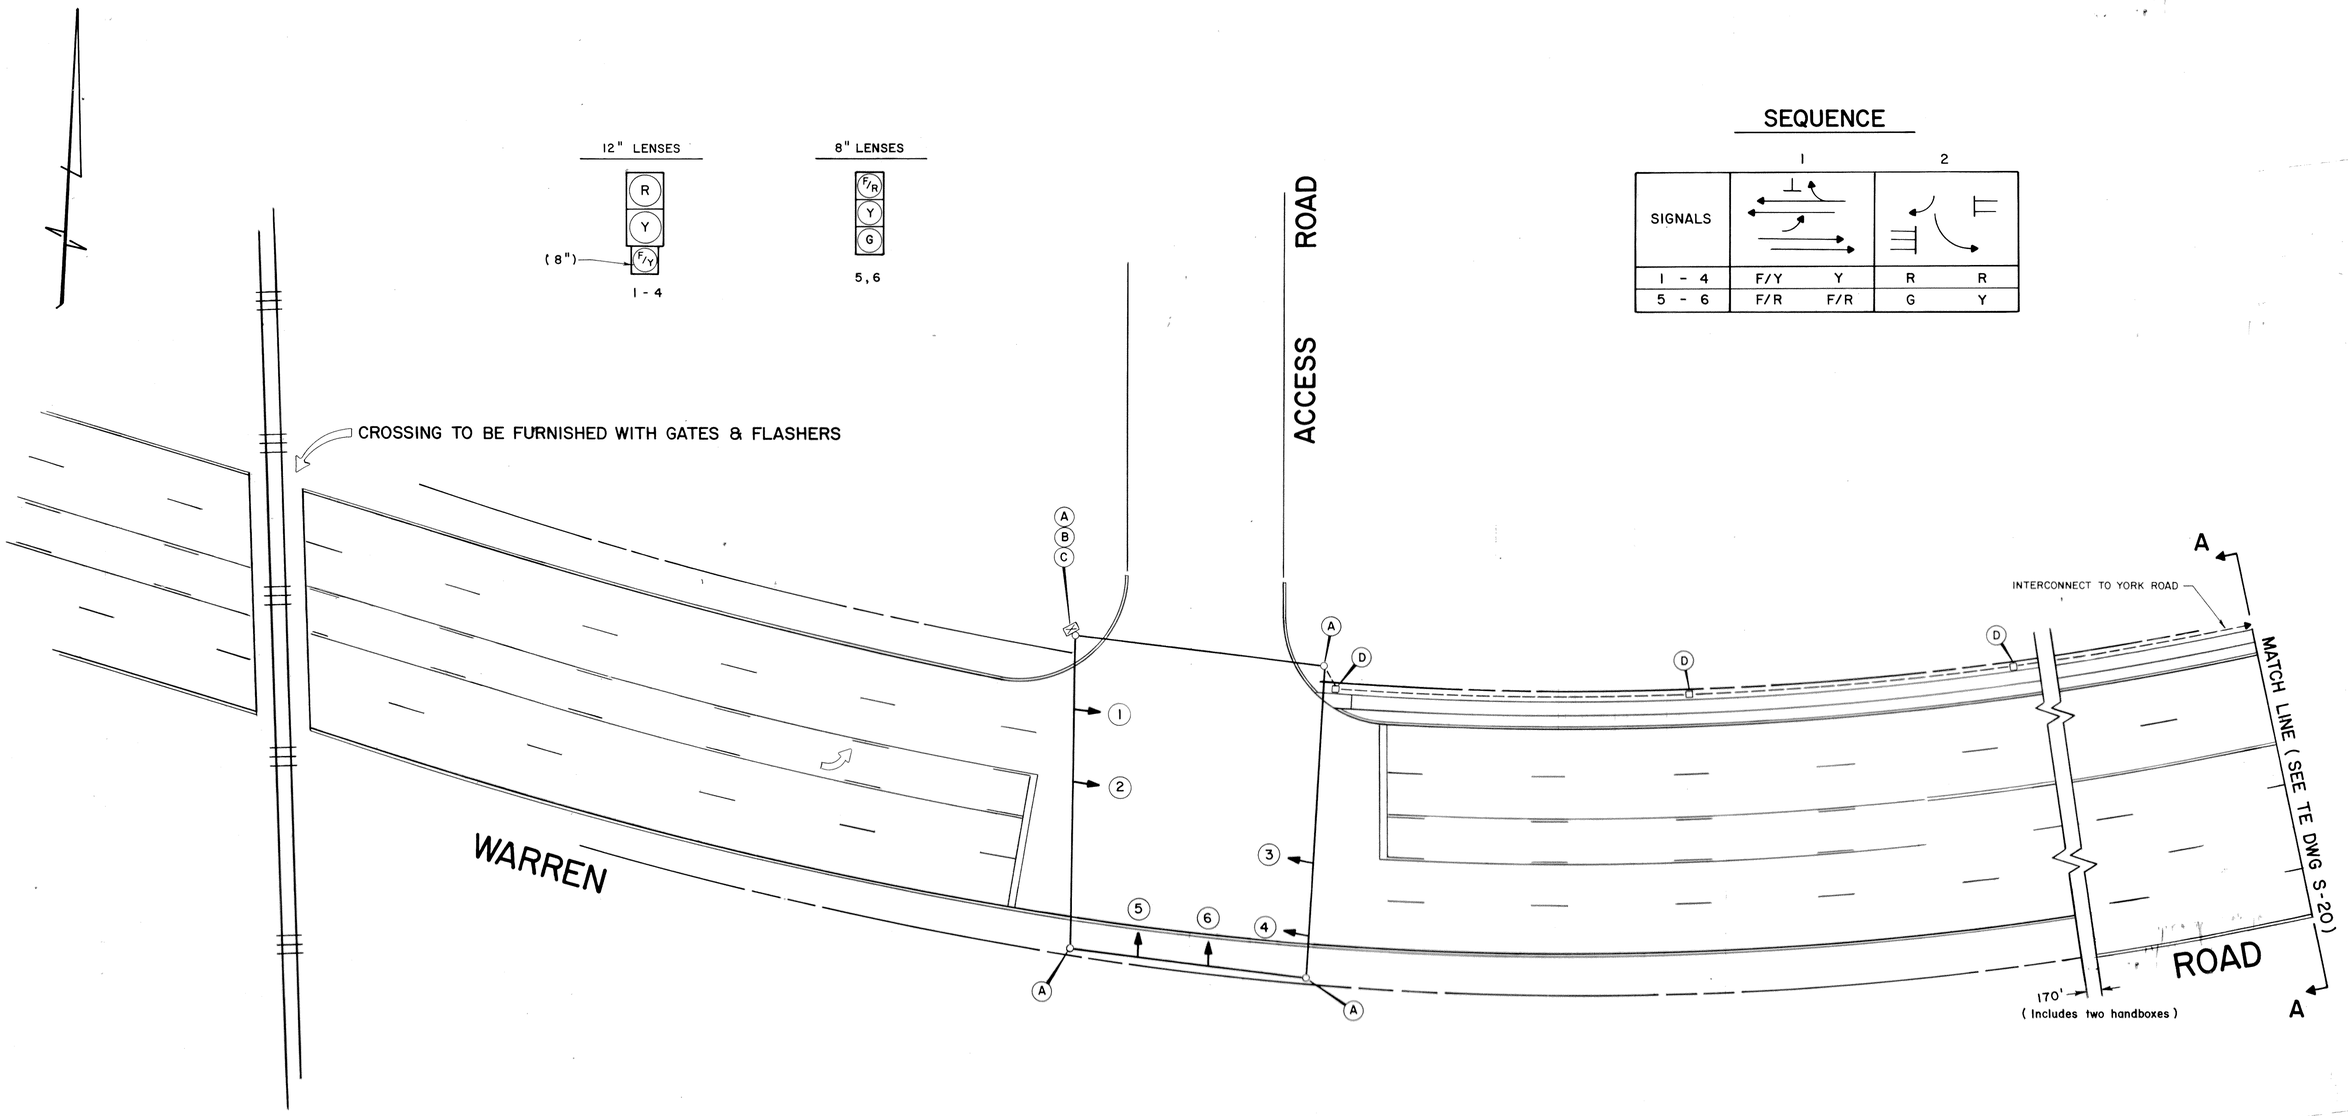

SEQUENCE

SIGNALS	1		2	
1 - 4	F/Y	Y	R	R
5 - 6	F/R	F/R	G	Y

LEGEND

	QTY
A - ANCHOR BASE STEEL STRAIN POLE	4
B - CONTROLLER (POLE MOUNTED)	1
C - PUSHBUTTON	1
D - HANDBOX	5

TS 2632
03004507,46

	REVISION	BY	DATE
1			
2			
3			
4			
5			
6			

388

BALTIMORE COUNTY MARYLAND
BUREAU OF
TRAFFIC ENGINEERING

FLASHER
B.G.& E. ACCESS ROAD
WARREN ROAD

SCALE 1" = 20'
DRAWN BY WRS DATE 2-27-89
CHECKED BY DATE 4-1-89
APPROVED DATE 4/1

DWG. NO. S-466

0 20 40 60 80 100