NOTES:
1 - LOCATE DETECTORS IN CENTER OF TRAVEL LANES TO ASSURE POSITIVE VEHICLE DETECTION.
2 - ALL CONDUIT RUNS TO BE 1'-6" IN DEPTH.

SEQUENCE

PHASE	A		B		FLASH
SIGNALS	1	2	3	4	
1-4	G	Y	R	R	Y
5-8	R	R	G	Y	R

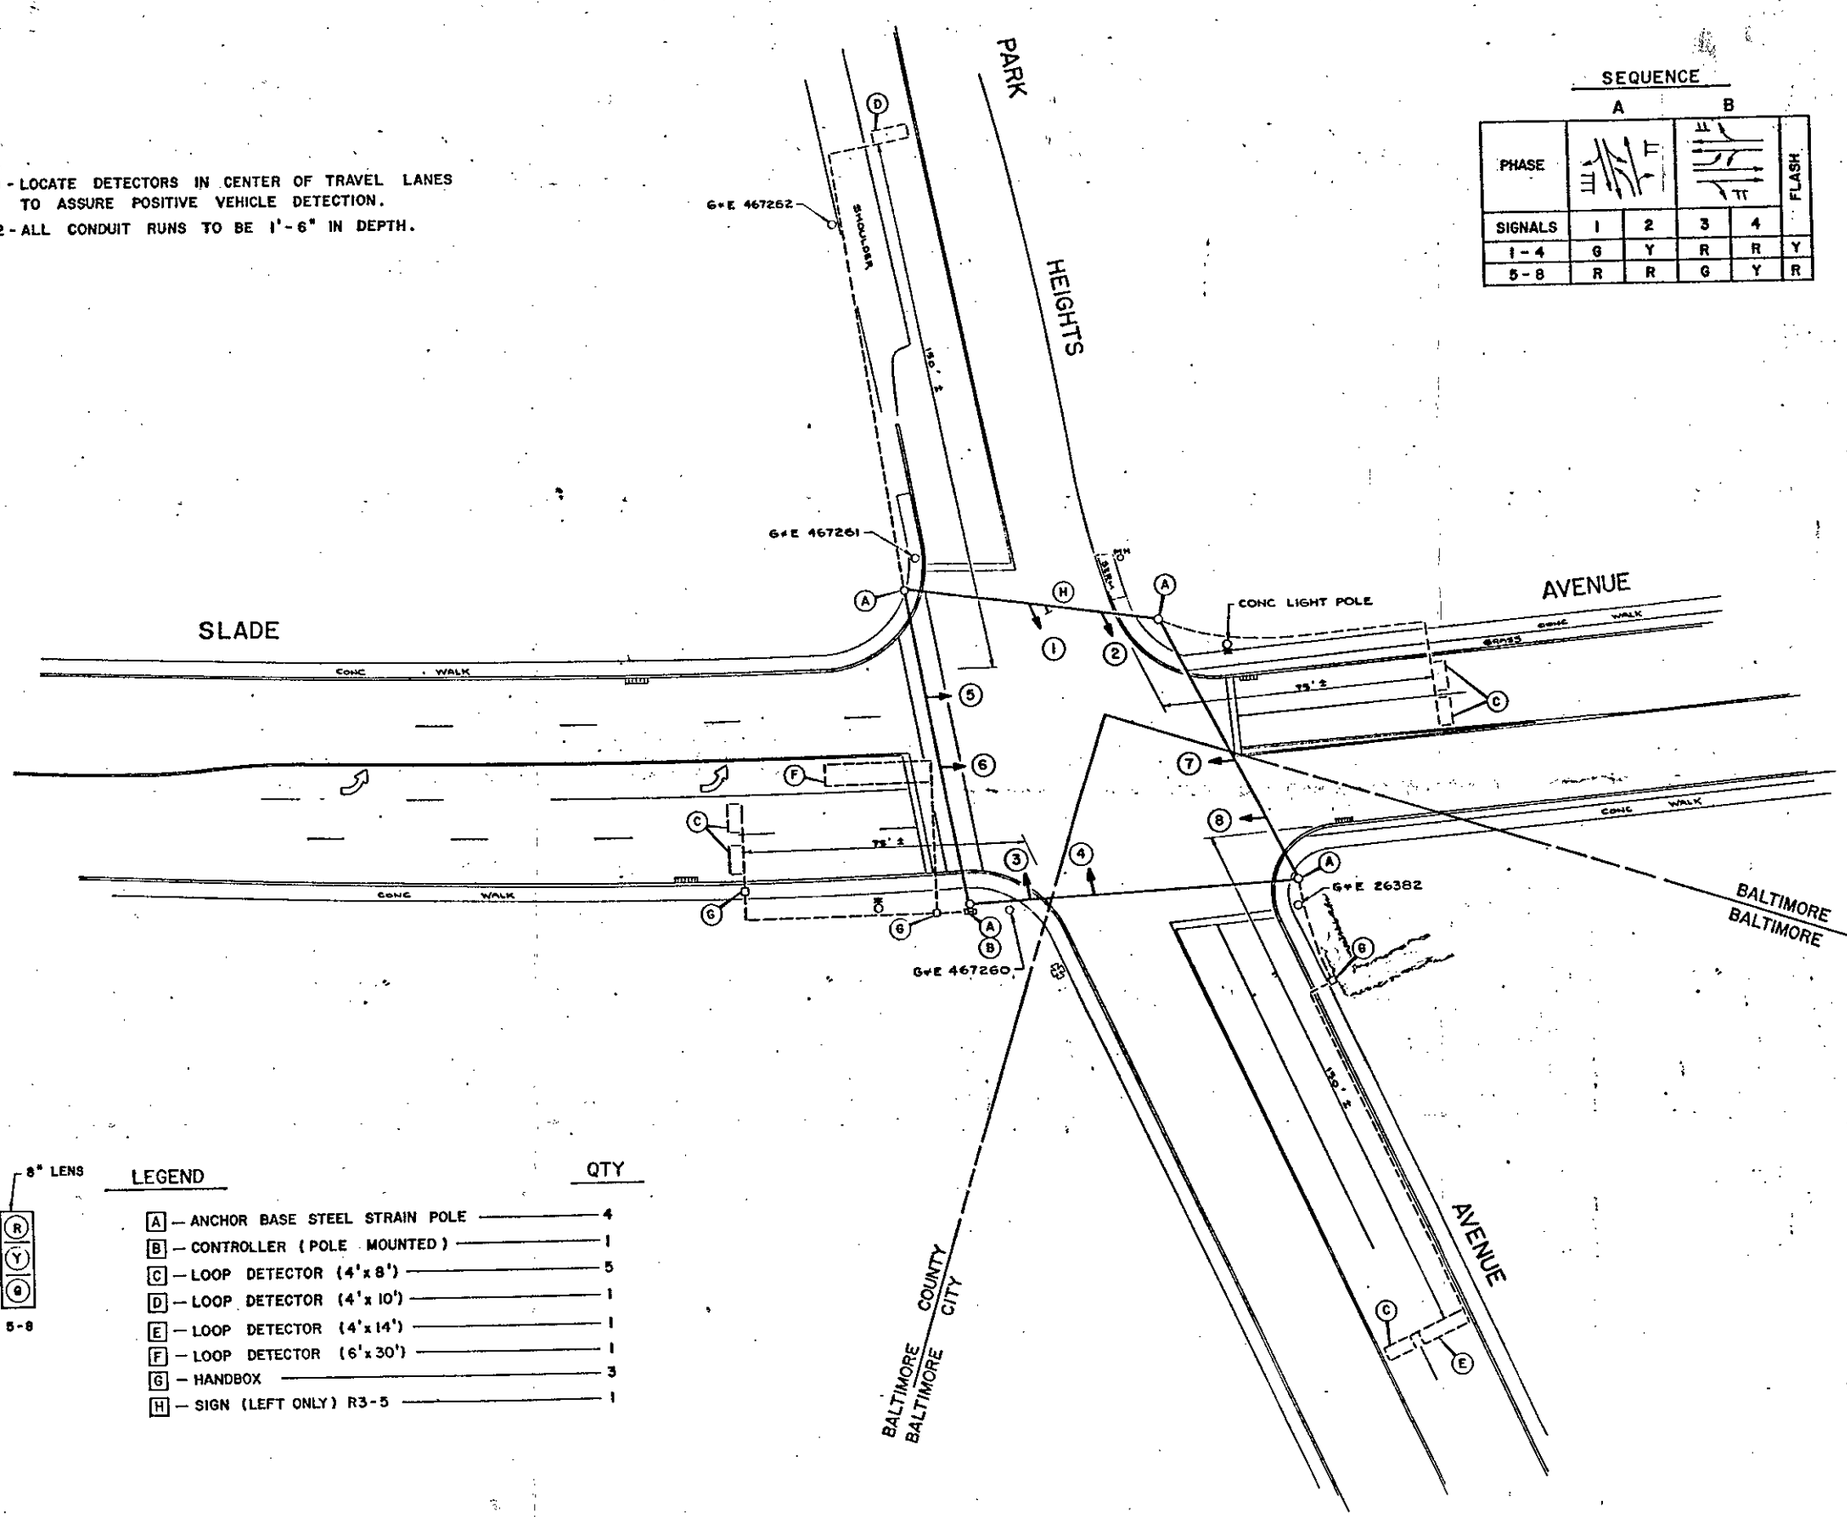

12" LENS — R Y G — 1-4

8" LENS — R Y G — 5-8

LEGEND	QTY
A — ANCHOR BASE STEEL STRAIN POLE	4
B — CONTROLLER (POLE MOUNTED)	1
C — LOOP DETECTOR (4'x 8')	5
D — LOOP DETECTOR (4'x 10')	1
E — LOOP DETECTOR (4'x 14')	1
F — LOOP DETECTOR (6'x 30')	1
G — HANDBOX	3
H — SIGN (LEFT ONLY) R3-5	1

TS# 3081-A
03012900.00

		REVISION	BY	DATE
A	1	INSTALL E/B L.T. LANE AND LOOP	DEJ	5-19-87
B	2			
C	3			
D	4			
E	5			
# 105 F	6			

BALTIMORE COUNTY MARYLAND
DEPARTMENT OF
TRAFFIC ENGINEERING

PARK HEIGHTS AVENUE
SLADE AVENUE

SCALE 1"=20'
DRAWN BY [illegible] DATE 9-9-85
CHECKED BY [illegible] DATE 9-10-85
APPROVED [illegible] DATE 9/10/85

DWG. NO. S-68B

03012900.00