| F. H. WA. REGION NO. | STATE | FED. AID PROJ. NO. | SHEET NO. | TOTAL SHEETS |
|---|---|---|---|---|
| 3 | MD. | | 2 | 6 |

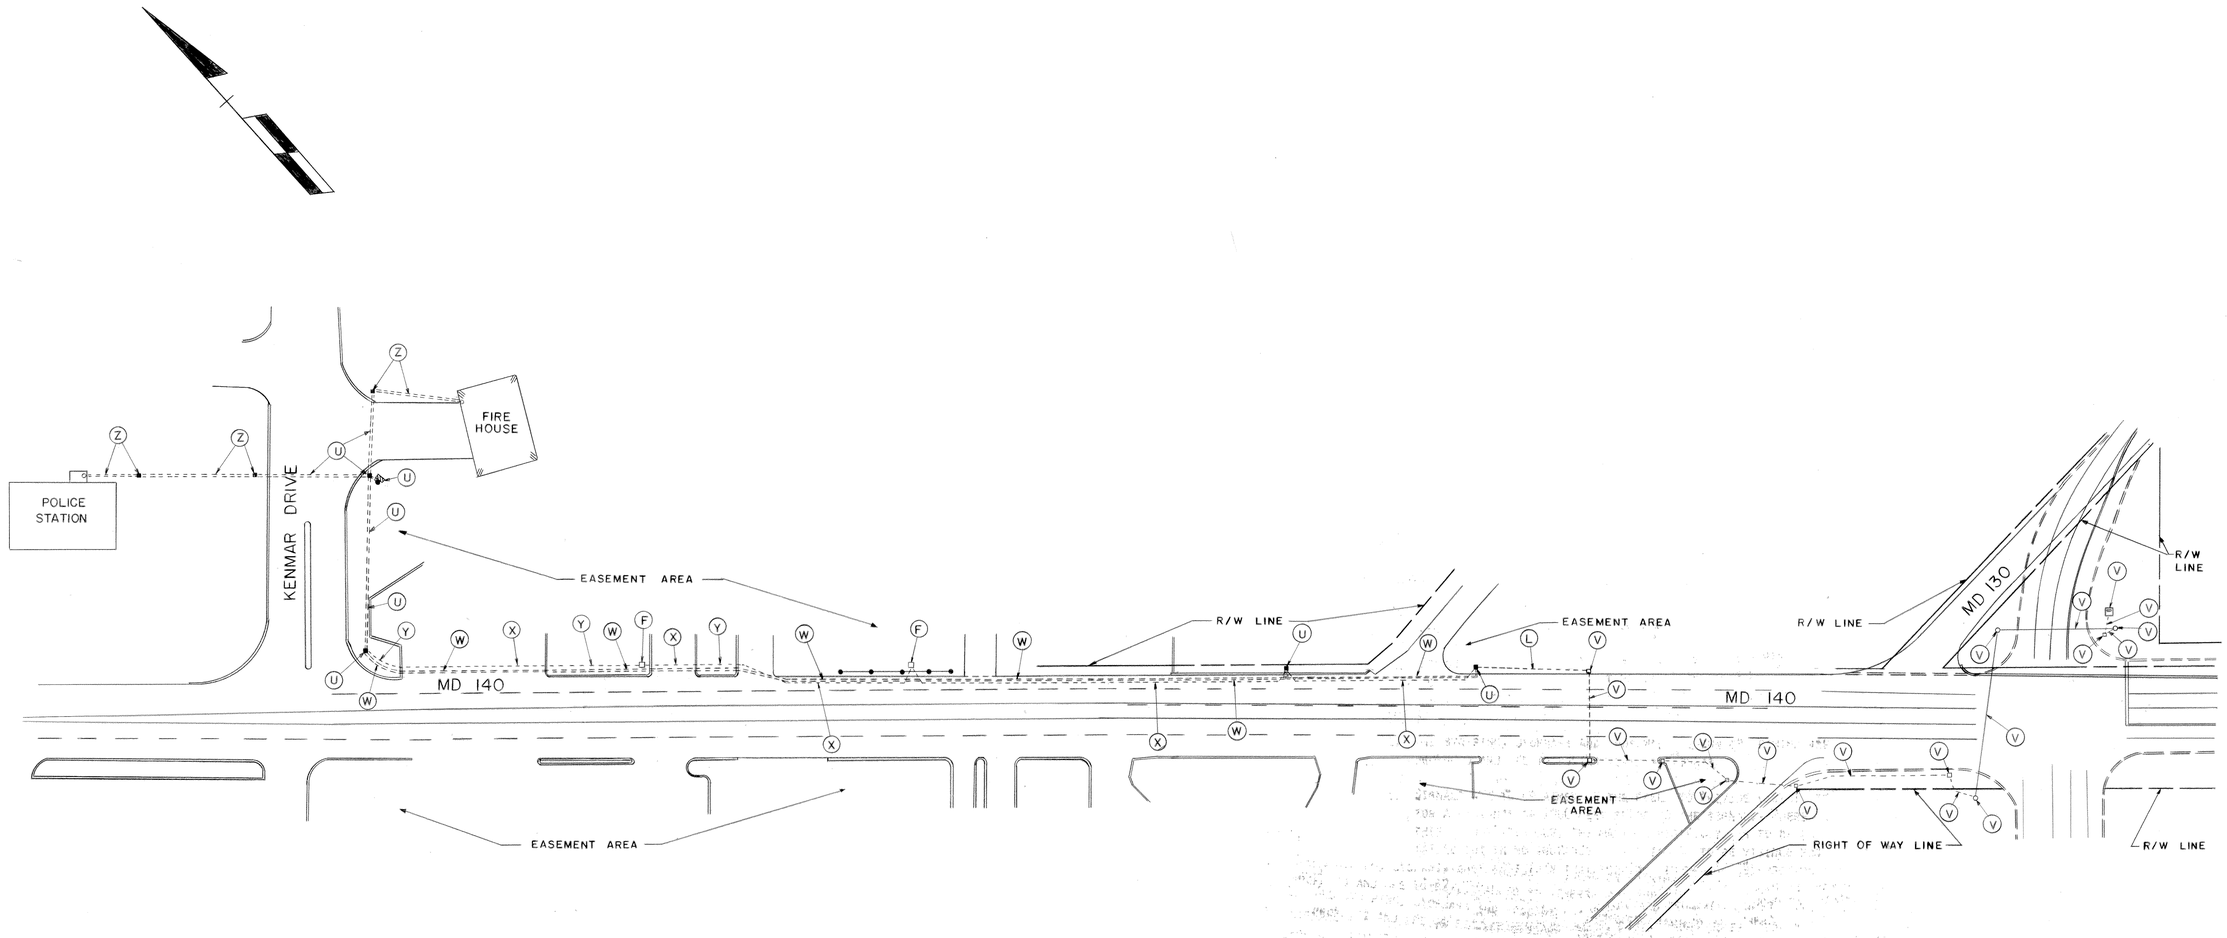


| REVISIONS | APPROVALS |
|---|---|
| A. MOD PRE-EMP 7/86 | CHIEF, DESIGN SECTION |
| SHA NO. BW-868-801-412 | ASST. DISTRICT ENGINEER, TRAFFIC |
| | CHIEF, BUREAU OF TRAFFIC ENGINEERING |
| | DEPUTY CHIEF ENGINEER, OFFICE OF TRAFFIC |

ORIGINAL ON FILE

MARYLAND DEPARTMENT OF TRANSPORTATION
STATE HIGHWAY ADMINISTRATION - OFFICE OF TRAFFIC
BUREAU OF TRAFFIC ENGINEERING

# INTERCONNECT PLAN MD 140 & RELOCATED MD 130 / McDONOGH TOWNSHIP

COUNTY : BALTIMORE

DRAWN BY G. FISH
DES. BY: B. KING
CHK. BY: A. BUDNICHUK

F.A.P. NO.
S.H.A. NO. B-486501-485

SCALE: 1" = 50'
DATE: 7-8-86

TS/FILE NO. TS-1512 A

SHEET NO. 2 OF 6