DIMENSION DIAGRAM

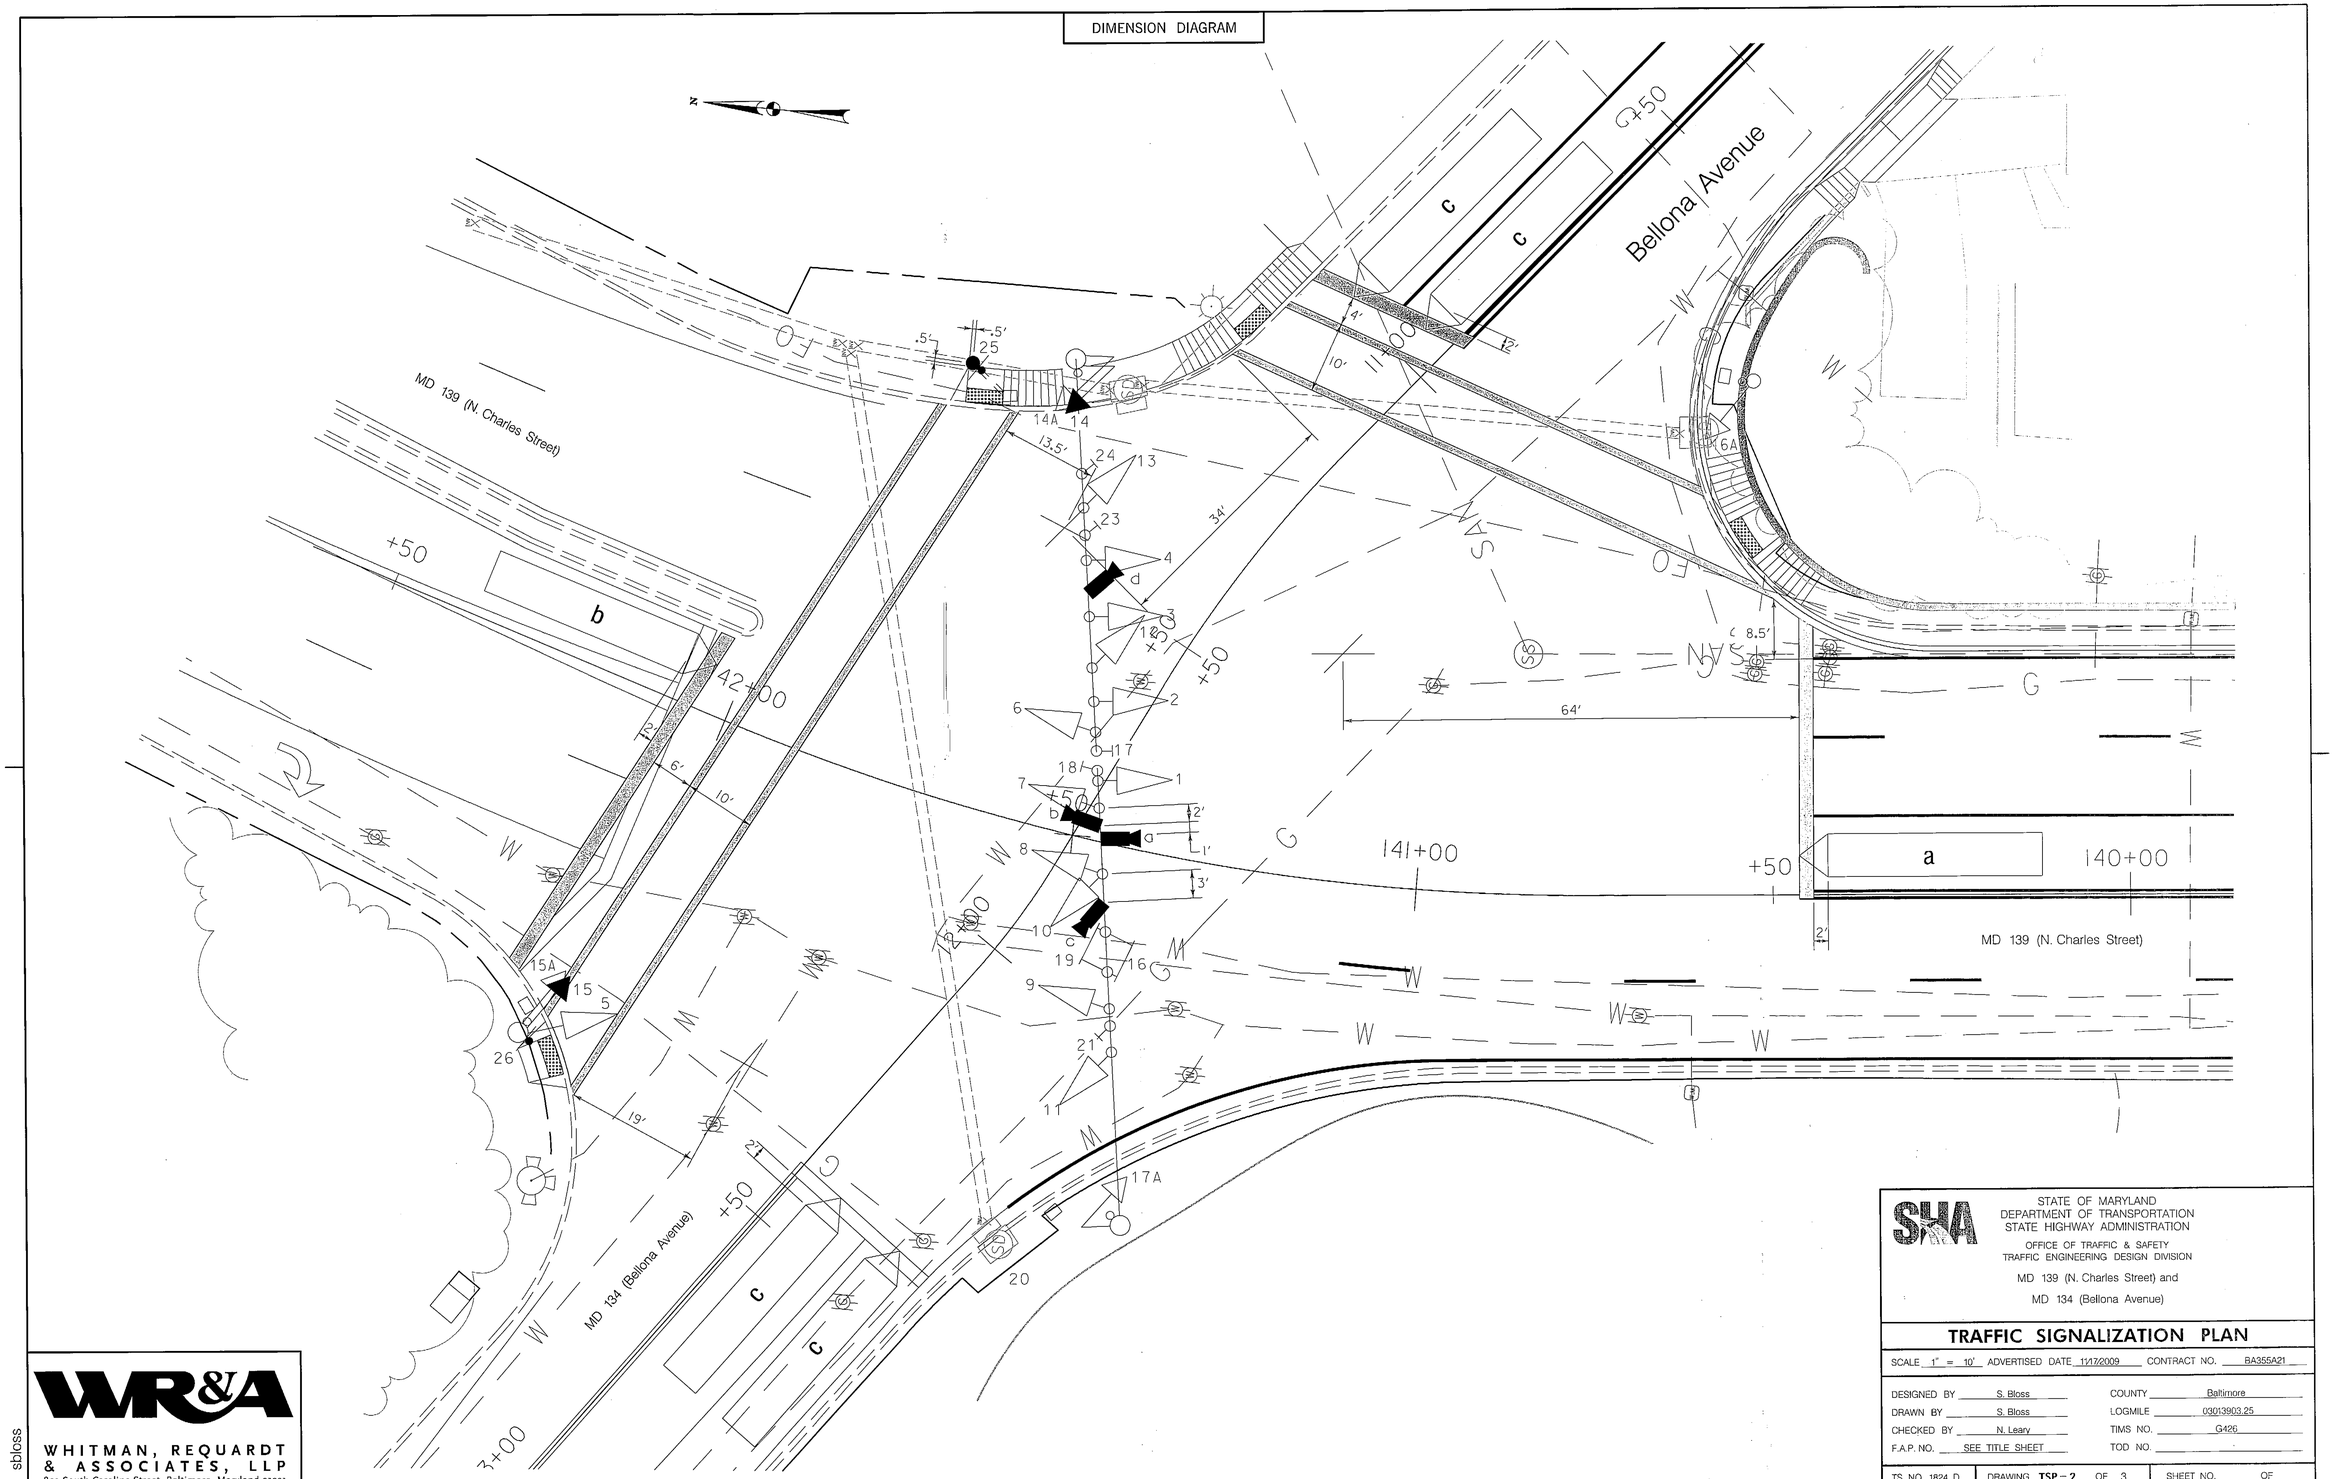

WR&A
WHITMAN, REQUARDT & ASSOCIATES, LLP
801 South Caroline Street, Baltimore, Maryland 21231

BY: sbloss

SHA

STATE OF MARYLAND
DEPARTMENT OF TRANSPORTATION
STATE HIGHWAY ADMINISTRATION

OFFICE OF TRAFFIC & SAFETY
TRAFFIC ENGINEERING DESIGN DIVISION

MD 139 (N. Charles Street) and

MD 134 (Bellona Avenue)

TRAFFIC SIGNALIZATION PLAN

SCALE 1" = 10' ADVERTISED DATE 11/17/2009 CONTRACT NO. BA355A21

DESIGNED BY S. Bloss	COUNTY Baltimore
DRAWN BY S. Bloss	LOGMILE 09013903.25
CHECKED BY N. Leary	TIMS NO. G426
F.A.P. NO. SEE TITLE SHEET	TOD NO.

TS NO. 1824 D	DRAWING TSP – 2 OF 3	SHEET NO. OF

PLOTTED: 11-19-2009
FILE: n:\31669-043\CADD\pSG-N002_md139.dgn