MD 139 IS ASSUMED TO RUN IN A NORTH/SOUTH DIRECTION

SIGNS

15 — Towsontown BLVD — D-3(2) (VARIABLE x 12")

17a,17b — Towsontown BLVD — DUAL FACED D-3(2) (VARIABLE x 12")

16 — LEFT ON GREEN ARROW ONLY — R10-5 (18" x 24")

M3-2 (30" x 15")
M1-5 (48" x 36")
M6-1 (30" x 24")

18 — SOUTH / MARYLAND / 139 — ASSOCIATED SHIELD ASSEMBLY (48" x 75")

20 — Charles ST — D-3(2) (VARIABLE x 12")

19,21 — ONLY — R3-5(L) (30" x 36")

22,23 — R4-7 (24" x 30")

OM-1(1) (18" x 18")

SIGNAL HEADS

1-3, 7-9, 11 — R, Y, G — 12"
5,6 — R, Y, G — 12"
10,12 — R, Y, G — 12"
14 — 12"

NOTE:
- NUMBER '13' WAS NOT USED.
- SIGNAL HEAD '4' WAS REMOVED UNDER PHASE 1.

NEMA PHASING

Ø 2, Ø 4, Ø 5, Ø 6

FLASHING OPERATION

PHASING NOTES:
PHASES ASSOCIATED BY A DASHED LINE WILL OPERATE CONCURRENTLY
PHASES ASSOCIATED BY A SOLID LINE WILL NOT OPERATE CONCURRENTLY

VIDEO DETECTION CAMERAS

A-C

(NOTE: DZ = DETECTION ZONE)

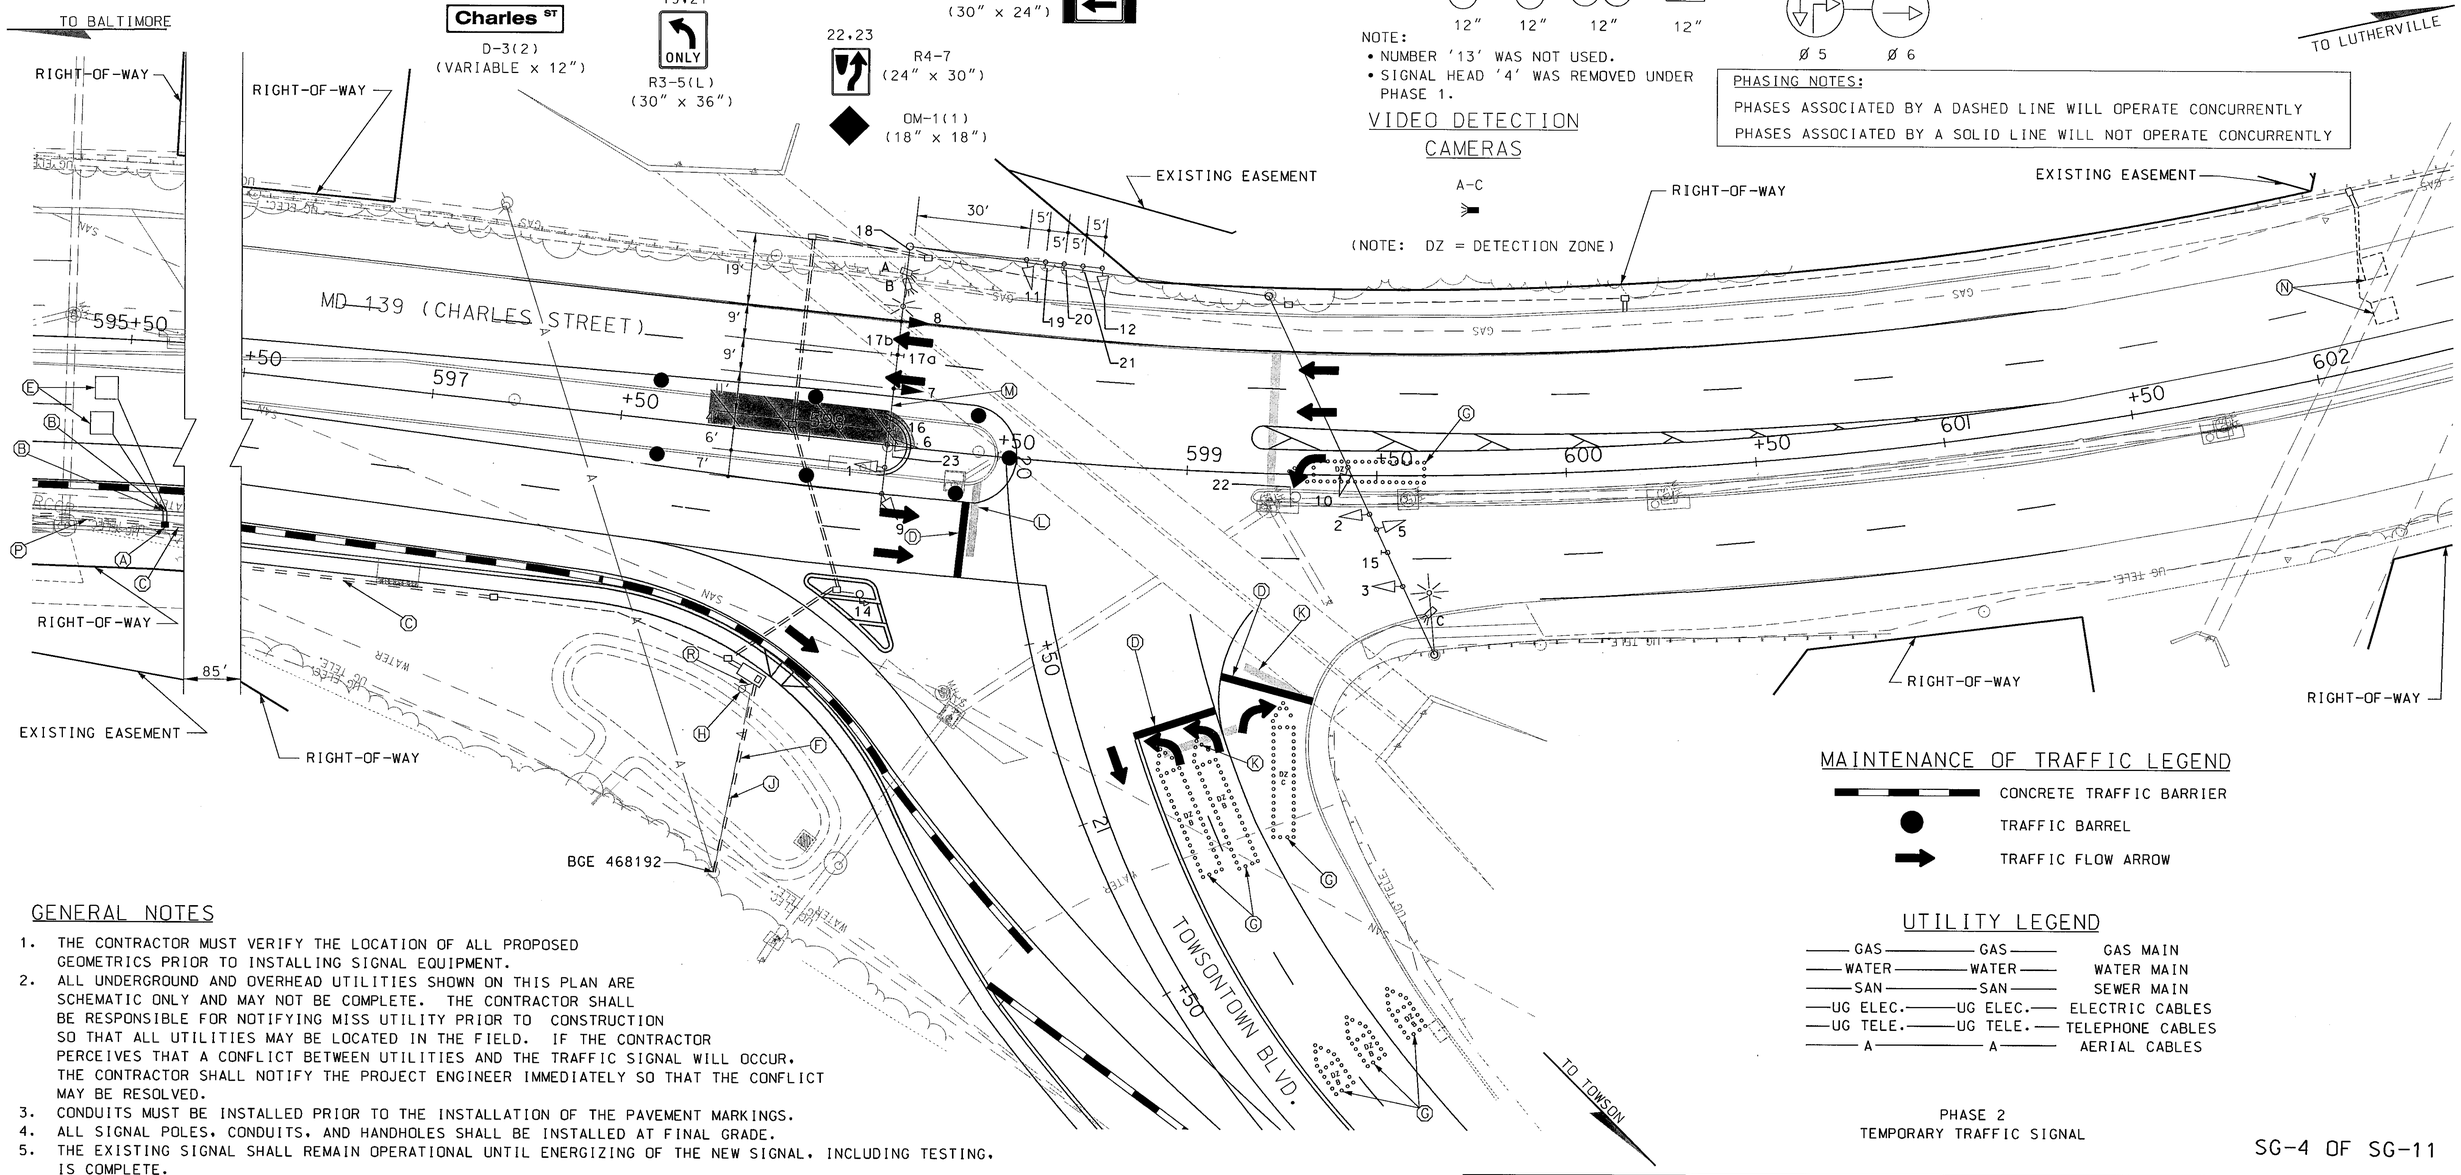

MAINTENANCE OF TRAFFIC LEGEND

- CONCRETE TRAFFIC BARRIER
- TRAFFIC BARREL
- TRAFFIC FLOW ARROW

UTILITY LEGEND

GAS — GAS	GAS MAIN
WATER — WATER	WATER MAIN
SAN — SAN	SEWER MAIN
UG ELEC. — UG ELEC.	ELECTRIC CABLES
UG TELE. — UG TELE.	TELEPHONE CABLES
A — A	AERIAL CABLES

PHASE 2
TEMPORARY TRAFFIC SIGNAL

SG-4 OF SG-11

GENERAL NOTES

1. THE CONTRACTOR MUST VERIFY THE LOCATION OF ALL PROPOSED GEOMETRICS PRIOR TO INSTALLING SIGNAL EQUIPMENT.
2. ALL UNDERGROUND AND OVERHEAD UTILITIES SHOWN ON THIS PLAN ARE SCHEMATIC ONLY AND MAY NOT BE COMPLETE. THE CONTRACTOR SHALL BE RESPONSIBLE FOR NOTIFYING MISS UTILITY PRIOR TO CONSTRUCTION SO THAT ALL UTILITIES MAY BE LOCATED IN THE FIELD. IF THE CONTRACTOR PERCEIVES THAT A CONFLICT BETWEEN UTILITIES AND THE TRAFFIC SIGNAL WILL OCCUR, THE CONTRACTOR SHALL NOTIFY THE PROJECT ENGINEER IMMEDIATELY SO THAT THE CONFLICT MAY BE RESOLVED.
3. CONDUITS MUST BE INSTALLED PRIOR TO THE INSTALLATION OF THE PAVEMENT MARKINGS.
4. ALL SIGNAL POLES, CONDUITS, AND HANDHOLES SHALL BE INSTALLED AT FINAL GRADE.
5. THE EXISTING SIGNAL SHALL REMAIN OPERATIONAL UNTIL ENERGIZING OF THE NEW SIGNAL, INCLUDING TESTING, IS COMPLETE.
6. THE INTERSECTION IS LOCATED WITHIN SHA-OWNED RIGHT-OF-WAY (OFF PLAN SHEET LIMITS).
7. THE CONTRACTOR IS RESPONSIBLE FOR COORDINATING WITH MR. CHRIS JEDNORSKI AT SHA (410-787-4057) FOR THE TRAFFIC SIGNAL POWER FEED.
8. ALL EXISTING UNUSED ELECTRICAL CABLES SHALL BE REMOVED AND DISPOSED OF BY THE CONTRACTOR.
9. SIGNS '15' AND '22' ARE EXISTING SIGNS. SIGN '23' HAS BEEN RELOCATED UNDER THE SIGNING / MARKING PLANS. ALL THREE SIGNS ARE SHOWN FOR REFERENCE PURPOSES ONLY.
10. THE CONTRACTOR SHALL PLACE THE POWER FEED CONDUIT A MINIMUM OF 2 FEET CLEARANCE UNDER THE PROPOSED BIORETENTION POND.

RK&K
RUMMEL, KLEPPER & KAHL, LLP
CONSULTING ENGINEERS
81 MOSHER STREET
BALTIMORE, MARYLAND 21217
TELE:(410)728-2900 FAX:(410)728-3160

REVISIONS
B 11-2002, SIGNAL MODIFICATION DUE TO GEOMETRIC CHANGES
S.H.A. NO. BA 3065176
A 7-96, REMOVE MEDIAN AND WIDEN TOWSONTOWN BLVD. FOR DBLE. LT. ONTO MD 139. REPLACE LOOPS B 932-509-485
JDM | EMM | ETP | TH

APPROVALS
TEAM LEADER, TRAFFIC ENGINEERING DESIGN DIVISION
ASST. CHIEF TRAFFIC ENGINEERING DESIGN DIVISION
CHIEF TRAFFIC ENGINEERING DESIGN DIVISION
DIRECTOR, TRAFFIC & SAFETY
ORIGINAL ON FILE

MARYLAND DOT - STATE HIGHWAY ADMINISTRATION
Office of Traffic & Safety
TRAFFIC ENGINEERING DESIGN DIVISION
MD 139 (CHARLES STREET) AND TOWSONTOWN BLVD.
TOWSON, MARYLAND

DRAWN BY: C.L. / V.Y.	F.A.P. NO. SEE TITLE SHEET	TS NO. 1842 B	SHEET NO.
CHECKED BY: J.W.E.	S.H.A. NO. -		
SCALE: 1"=20'	COUNTY: BALTIMORE	T.I.M.S. NO. E546	37 OF 59
DATE: JULY 1982	LOG MILE: 0301390L.81		

11/22/02 10:50:52