FHWA REGION NO	STATE	FED. AID PROJ. NO	SHEET NO.	TOTAL SHEETS
3	MD.	CMG-3017(13)E	4	23

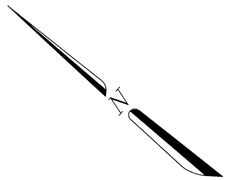

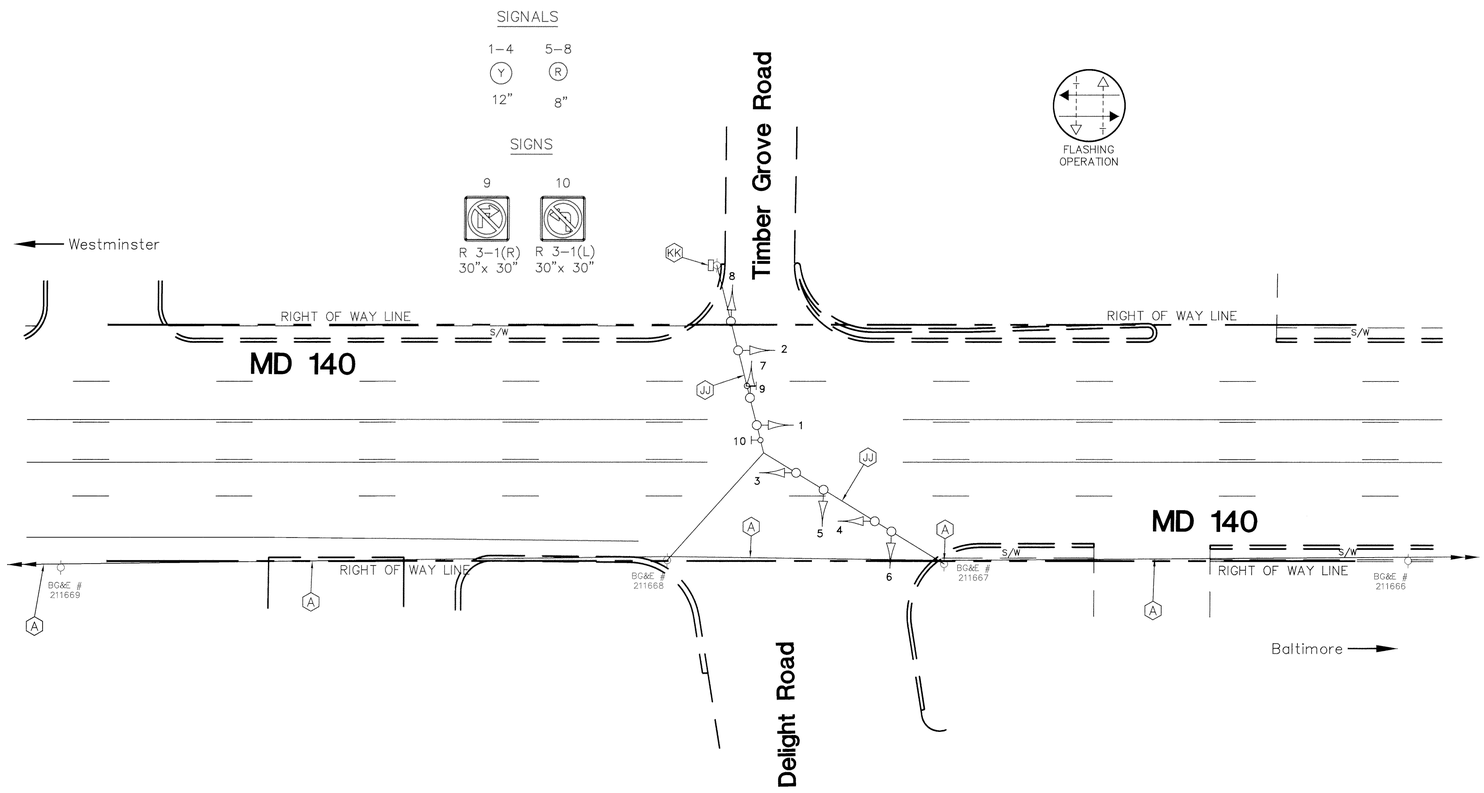

NOTES

1. Revision 'B is a revision to the traffic signal built in June, 1973

GEOMETRIC LEGEND

EXISTING GEOMETRICS

PROPOSED GEOMETRICS

UTILITY LEGEND

G	GAS MAIN
W	WATER MAIN
S	SEWER MAIN
D	STORM DRAIN
E	ELECTRIC CABLES
A	AERIAL CABLES
T	TELEPHONE CABLES

Revision 'B'

A/E GROUP, INC.
CONSULTING ENGINEERS • PLANNERS
11409 CRONHILL DRIVE
OWINGS MILLS, MD. 21117
(410) 363-1908

REVISIONS

(B) November 15, 1994
Rewire Signals and Install Interconnect.
S.H.A. No.: B-156-501-485

APPROVALS

CHIEF, SIGNAL DESIGN SECTION

ASST. DISTRICT ENGINEER, TRAFFIC

CHIEF, TRAFFIC ENGINEERING DESIGN DIVISION

DIRECTOR, OFFICE OF TRAFFIC & SAFETY

ORIGINAL ON FILE

MDOT – STATE HIGHWAY ADMINISTRATION
Office of Traffic & Safety
TRAFFIC ENGINEERING DESIGN DIVISION SIGNAL # 03014007.46

DRAWN BY: M. Linardi
DES. BY: --
CHK. BY: -- M Rushen 11-18-94

MD 140 at Timber Grove Road/ Delight Road

COUNTY: BALTIMORE

DATE: June 13, 1973
SCALE: 1" = 20'
F.A.P. NO. N/A
S.H.A. NO. N/A

TS/STD. NO. **946 B**

SHEET NO. 4 OF 23

\ADCADD\CIVIL\P\MD140\TIMBER Thu Nov 17 09:56:26 1994