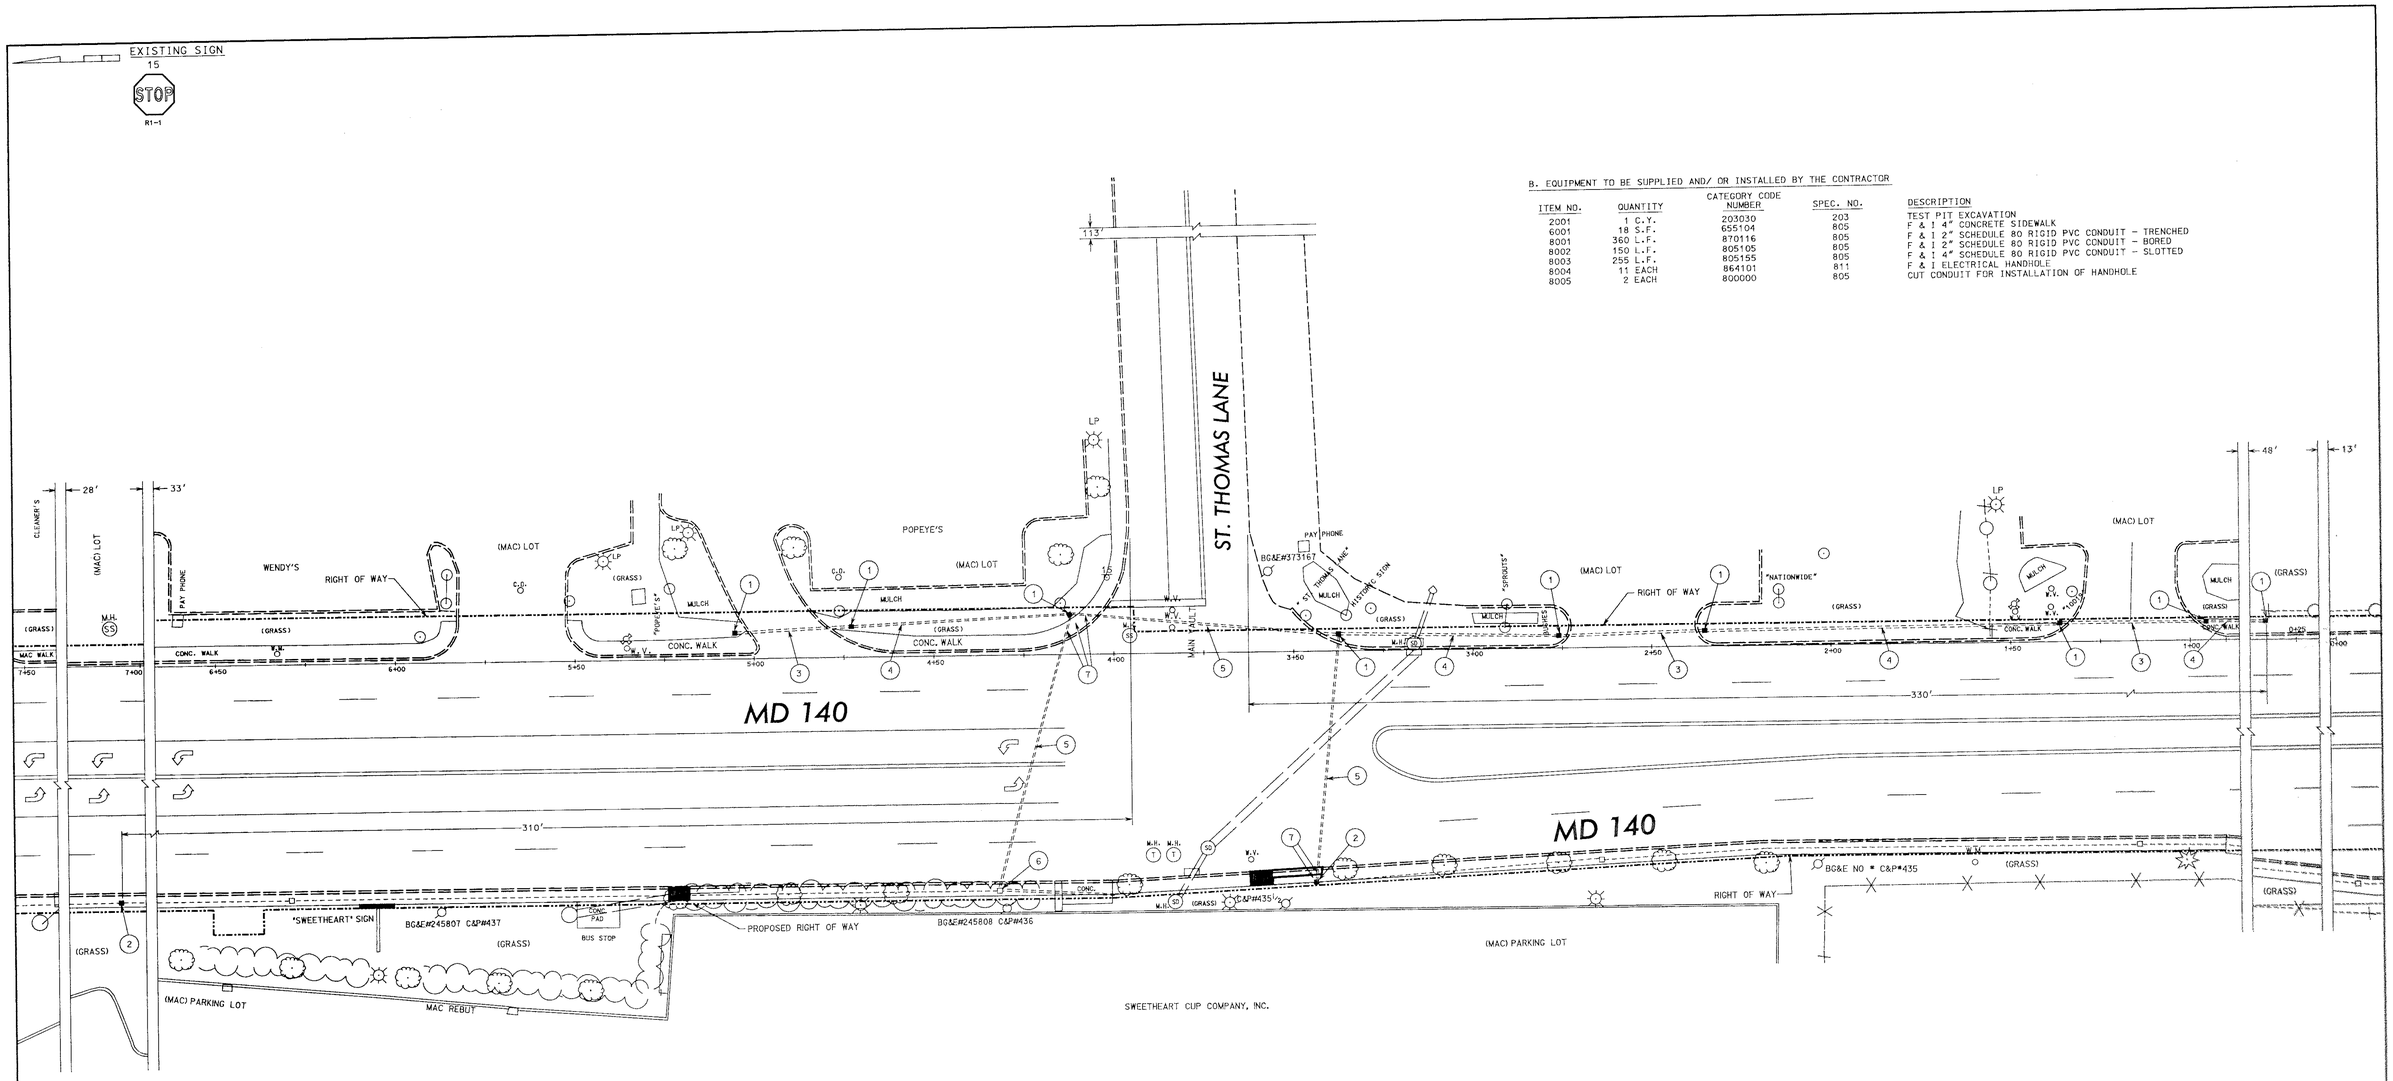

B. EQUIPMENT TO BE SUPPLIED AND/ OR INSTALLED BY THE CONTRACTOR

ITEM NO.	QUANTITY	CATEGORY CODE NUMBER	SPEC. NO.	DESCRIPTION
2001	1 C.Y.	203030	203	TEST PIT EXCAVATION
6001	18 S.F.	655104	805	F & I 4" CONCRETE SIDEWALK
8001	360 L.F.	870116	805	F & I 2" SCHEDULE 80 RIGID PVC CONDUIT - TRENCHED
8002	150 L.F.	805105	805	F & I 2" SCHEDULE 80 RIGID PVC CONDUIT - BORED
8003	255 L.F.	805155	805	F & I 4" SCHEDULE 80 RIGID PVC CONDUIT - SLOTTED
8004	11 EACH	864101	811	F & I ELECTRICAL HANDHOLE
8005	2 EACH	800000	805	CUT CONDUIT FOR INSTALLATION OF HANDHOLE

CONSTRUCTION DETAILS

1. INSTALL THE PROPOSED HANDHOLE.
2. CUT THE EXISTING CONDUIT IN THIS AREA. INSTALL THE PROPOSED HANDHOLE.
3. INSTALL 2" PVC SCHEDULE 80 CONDUIT - BORED.
4. INSTALL 2" PVC SCHEDULE 80 CONDUIT - TRENCHED.
5. INSTALL 4" PVC SCHEDULE 80 CONDUIT - SLOTTED.
6. USE THE EXISTING HANDHOLE.
7. REMOVE THE EXISTING SIDEWALK. INSTALL THE PROPOSED 4" PVC SCHEDULE 80 CONDUIT. INSTALL THE PROPOSED 4" SIDEWALK.

UTILITY LEGEND

G — G	GAS MAIN
W — W	WATER MAIN
S — S	SEWER MAIN
E — E	ELECTRIC CABLES
A — A	AERIAL CABLES
T — T	TELEPHONE CABLES

REVISIONS	APPROVALS
	ASST. DIVISION CHIEF, TEDD
	ASST. DIST. ENGINEER, TRAFFIC
	CHIEF, TRAFFIC ENGINEERING DESIGN DIVISION
	DIRECTOR, OFFICE OF TRAFFIC & SAFETY

MARYLAND DOT – STATE HIGHWAY ADMINISTRATION
Office of Traffic & Safety
TRAFFIC ENGINEERING DESIGN DIVISION

MD 140 and St. Thomas Lane

SIGNAL NO. 030140004.83

DRAWN BY:	F.A.P. NO.:	PLAN SHEET NO.	SHEET NO.
DES. BY:	S.H.A. NO.:		
CHECK BY:	COUNTY: BALTIMORE	TS-3871	1 OF 1
SCALE: 1" = 20'			

G:\DIVISIONS\TEDD\TS-1.dgn July 08, 1999 12:41:28