FHWA REGION NO	STATE	FED. AID PROJ. NO	SHEET NO.	TOTAL SHEETS
3	MD.	CMG-3017(13)E	16	23

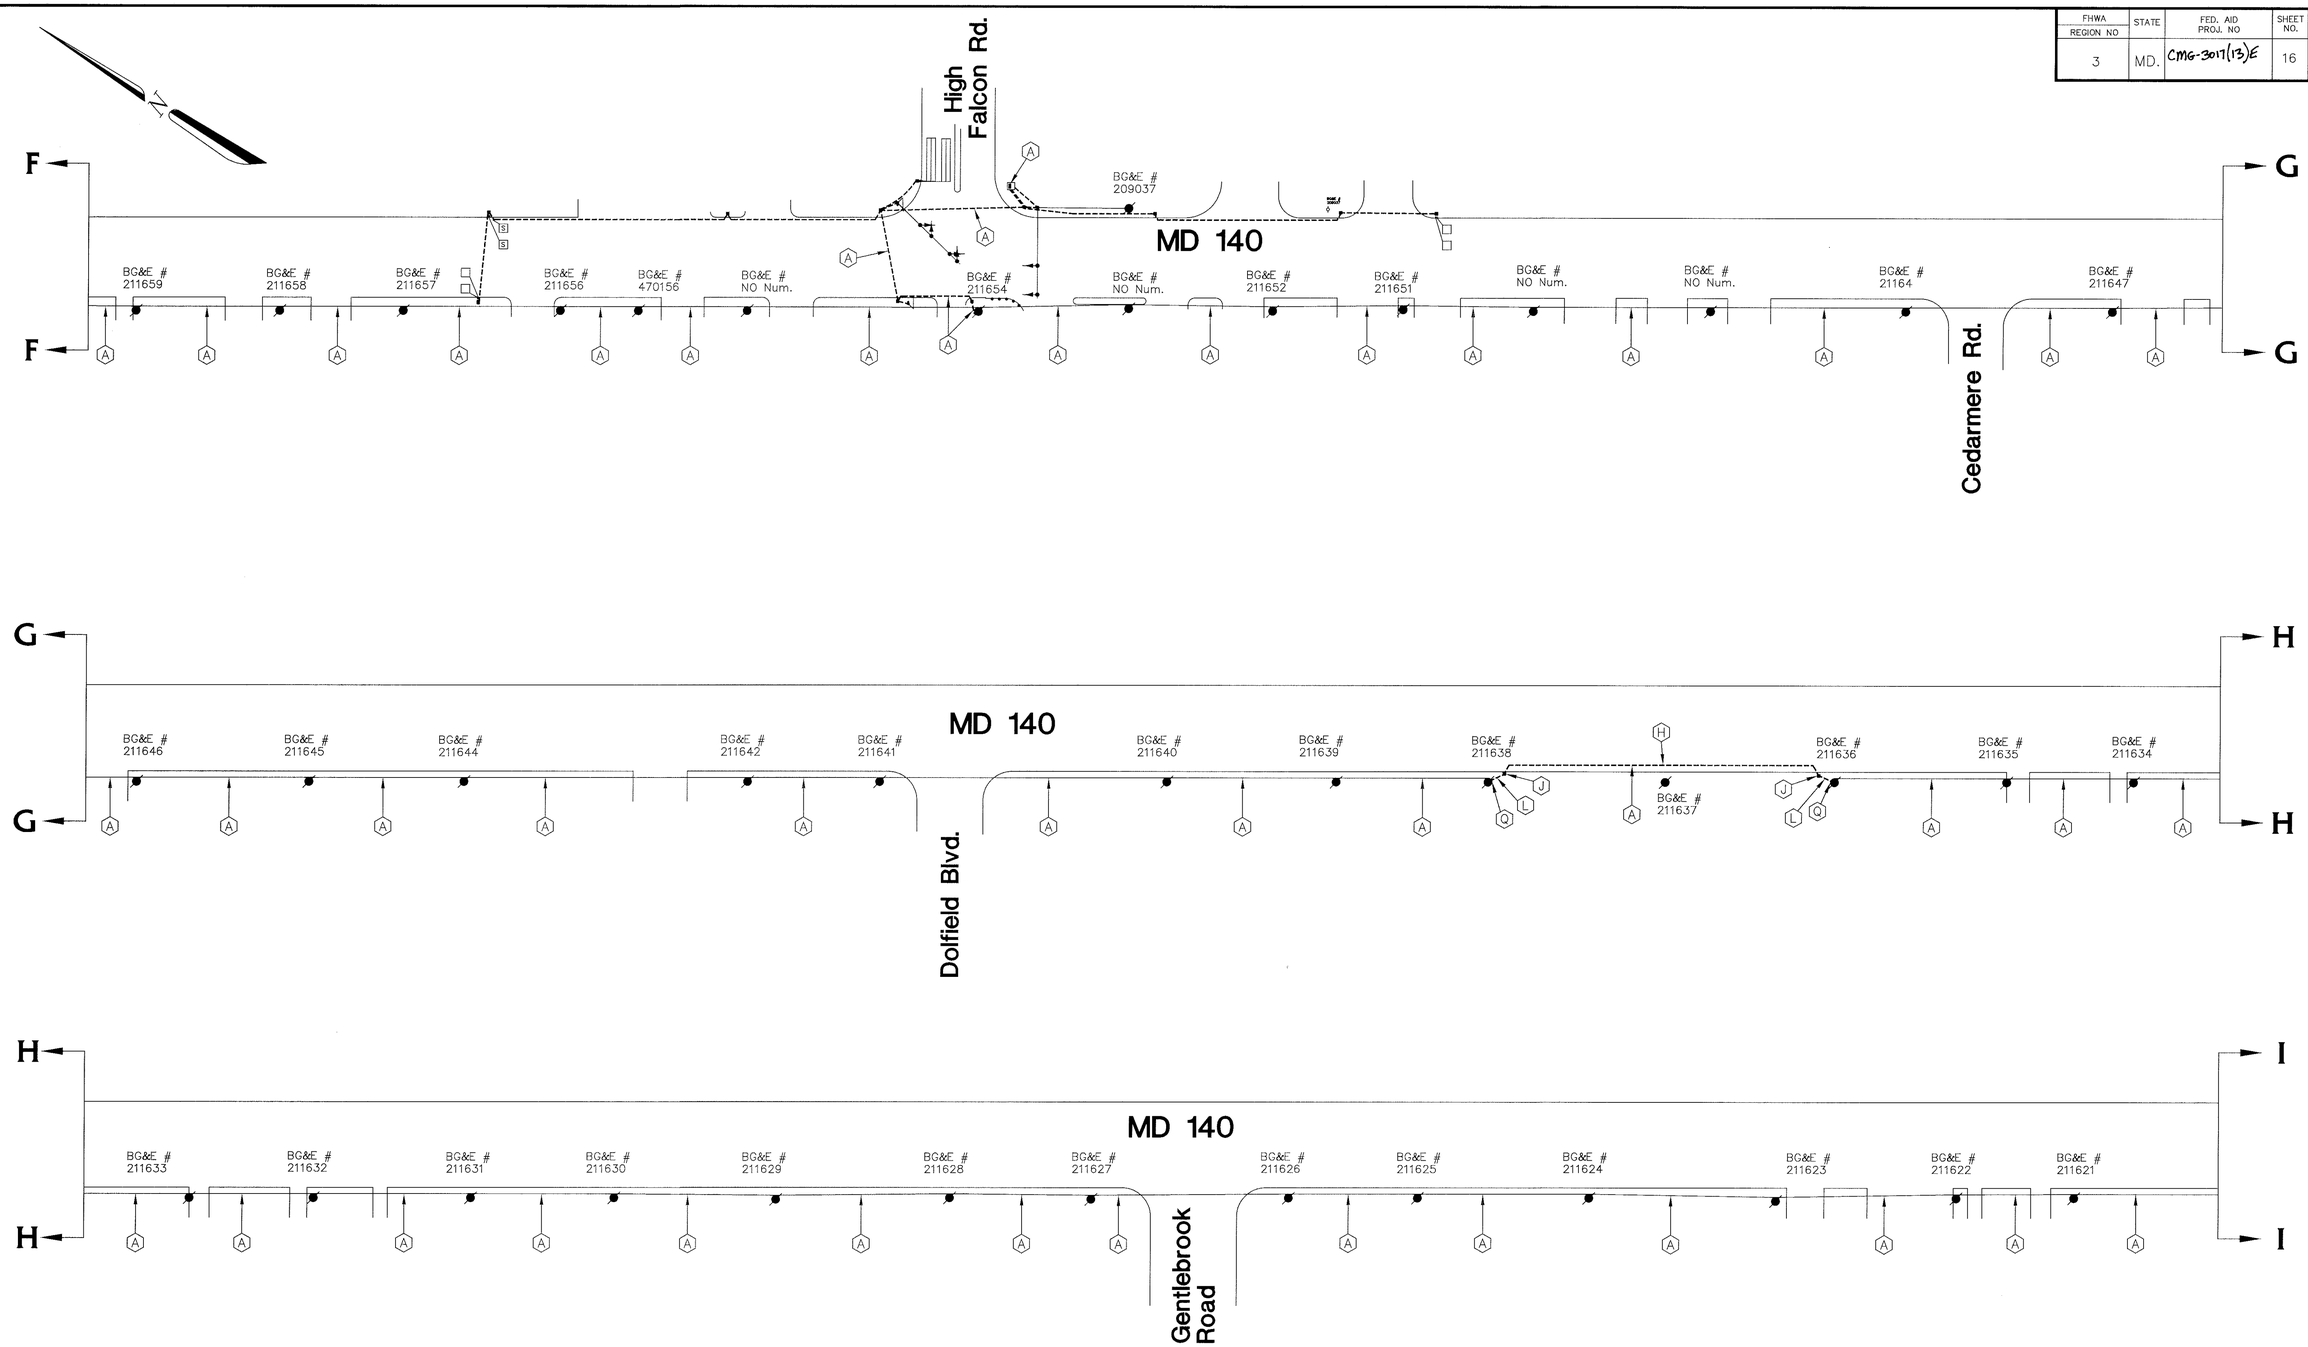

A/E GROUP, INC.
CONSULTING ENGINEERS • PLANNERS
11409 CRONHILL DRIVE
OWINGS MILLS, MD. 21117
(410) 363-1908

REVISIONS	APPROVALS
	CHIEF, SIGNAL DESIGN SECTION 11/18/94
	ASST. DISTRICT ENGINEER, TRAFFIC
	CHIEF, TRAFFIC ENGINEERING DESIGN DIVISION 11/18/94
	DIRECTOR, OFFICE OF TRAFFIC & SAFETY 11/15/94

MDOT – STATE HIGHWAY ADMINISTRATION
Office of Traffic & Safety
TRAFFIC ENGINEERING DESIGN DIVISION

DRAWN BY: J. Dirndorfer
DES. BY: J. Dirndorfer
CHK. BY: M. Rudolph 11-18-94

MD 140 From Ritters La./Enchanted Hills Rd. To Chartley Rd.

COUNTY: BALTIMORE

DATE: November 15, 1994
SCALE: 1" = 50'
F.A.P. NO. CMG-3017(13)E
S.H.A. NO. B-156-501-485
TS/STD. NO. 2023 X3
SHEET NO. 16 OF 23

: \ADCADD\CIVIL\P\M0140\SYSTEM4 Thu Nov 17 09:58:39 1994