KEUFFEL & ESSER COMPANY

SEQUENCE

SIGNALS	1		2		FLASH
1 - 4	G	Y	R	R	Y
5 - 8	R	R	G	Y	R
9 - 12	* W	FDW	DW	DW	OFF
13 - 16	DW	DW	W	FDW	

* ON PED RECALL

8" LENSES

R Y G — 1 - 8

9 - 16

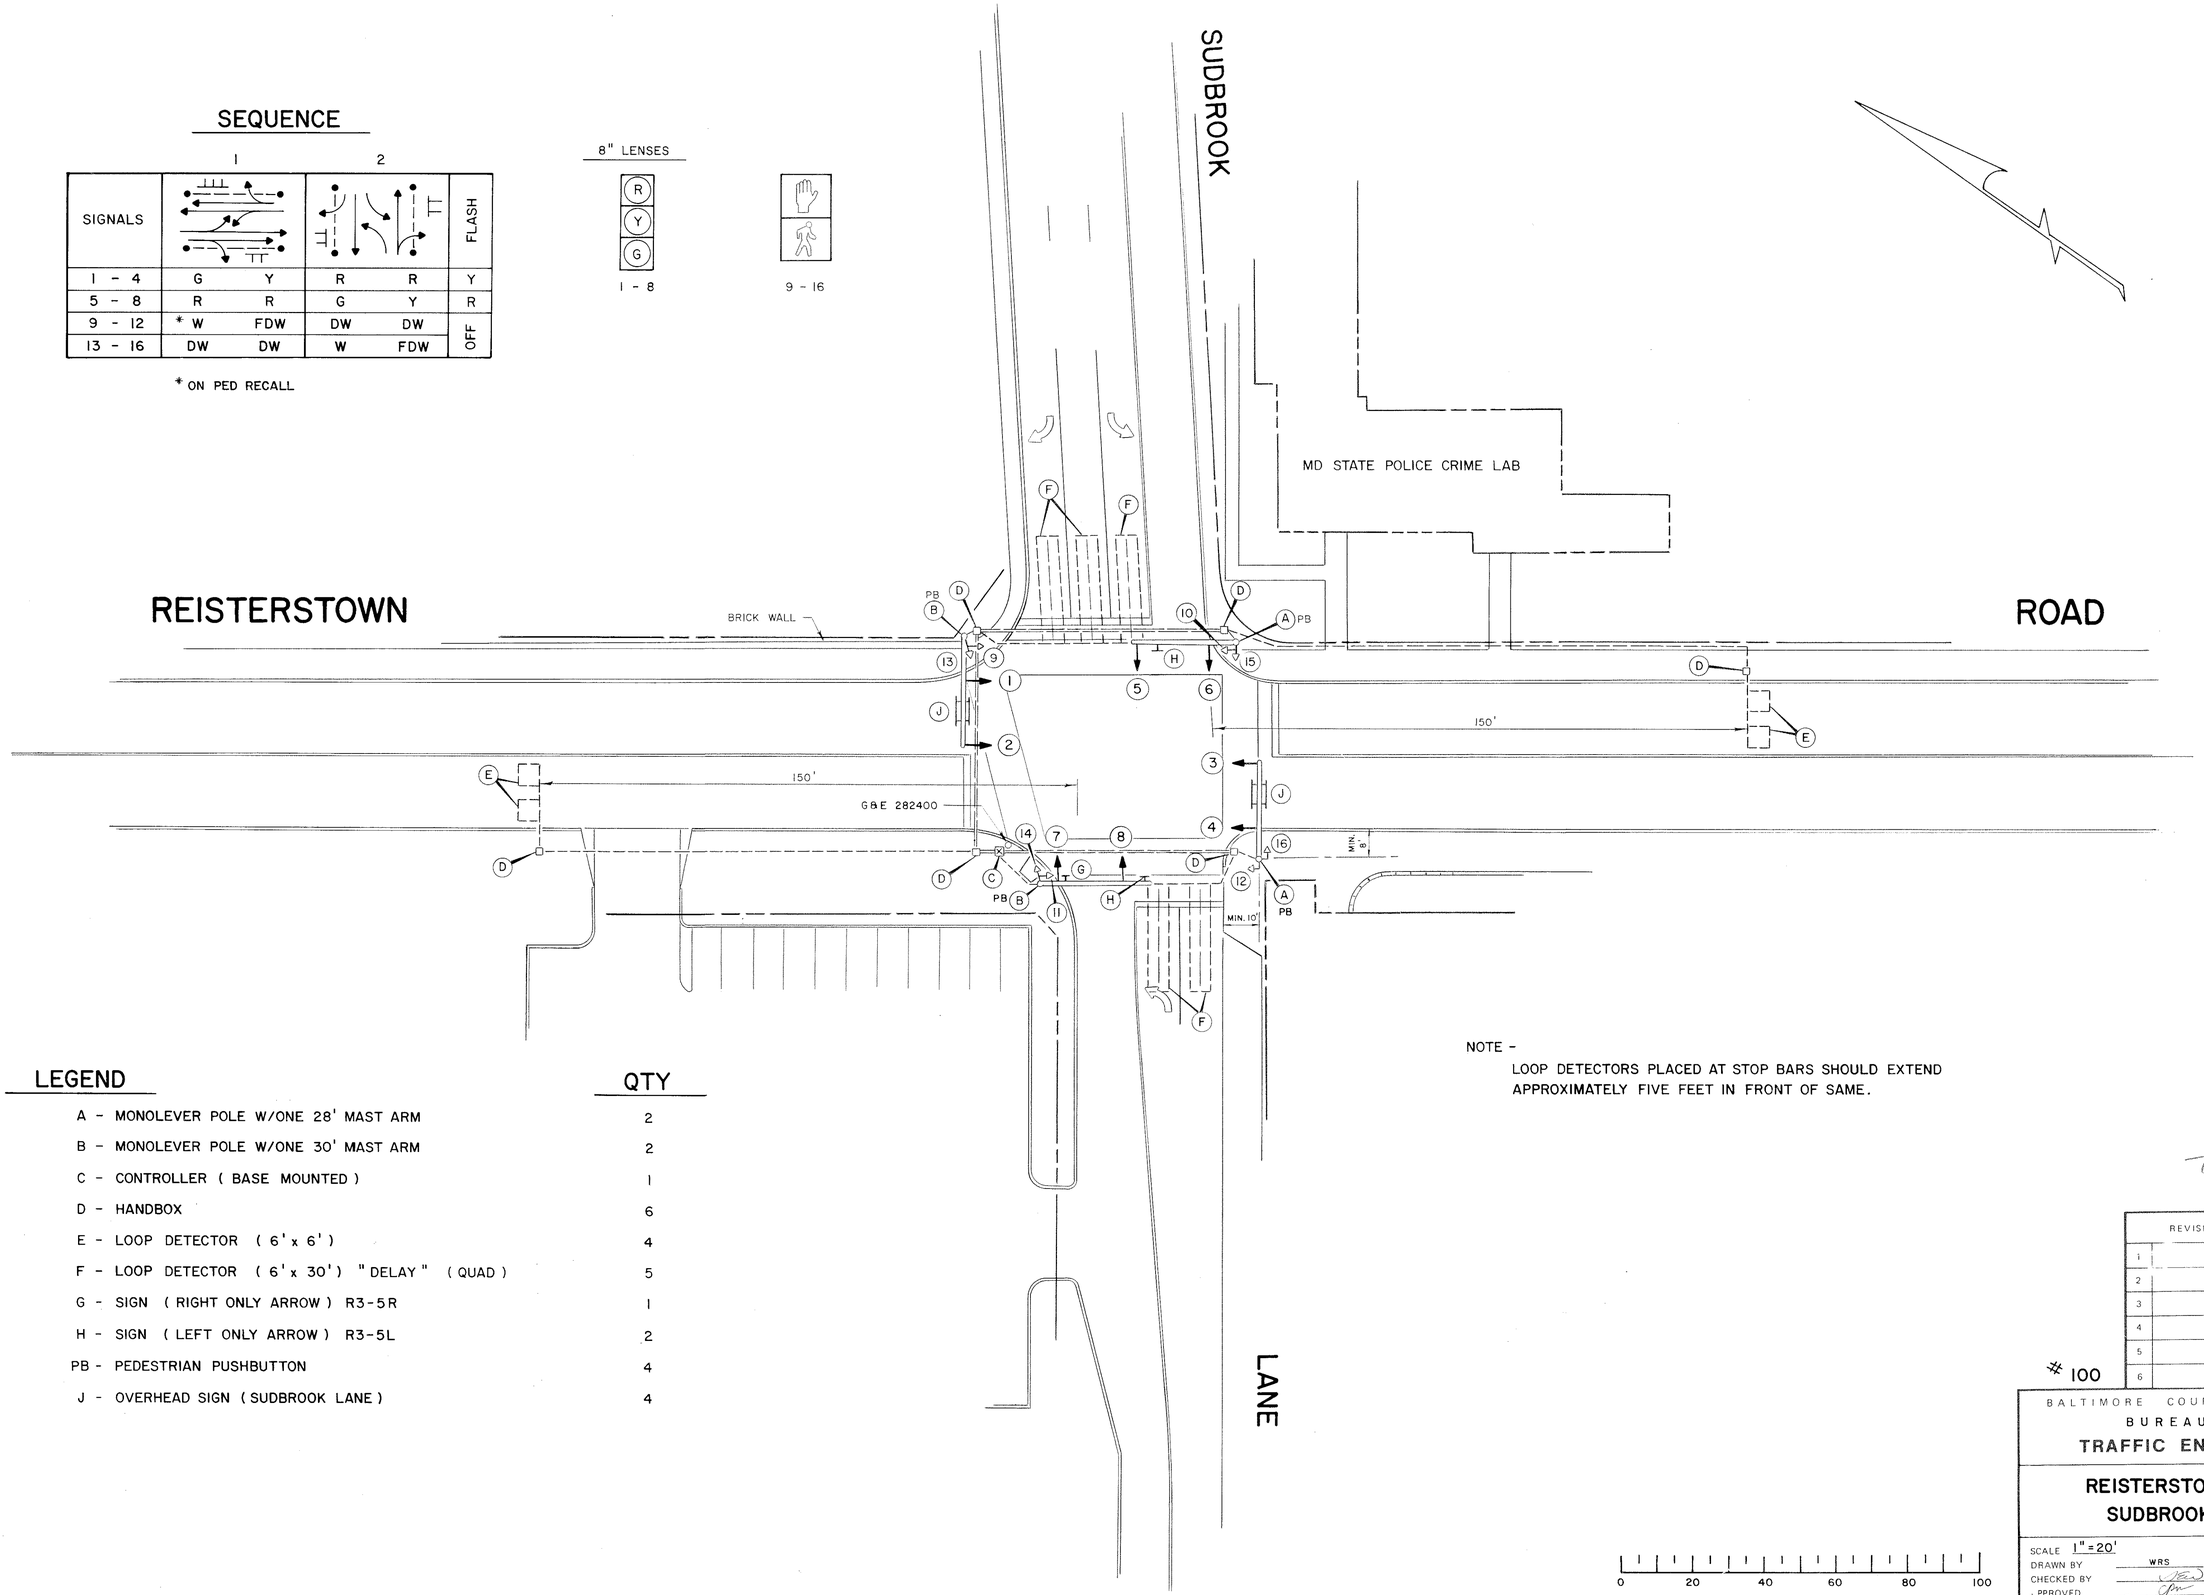

LEGEND

	QTY
A - MONOLEVER POLE W/ONE 28' MAST ARM	2
B - MONOLEVER POLE W/ONE 30' MAST ARM	2
C - CONTROLLER (BASE MOUNTED)	1
D - HANDBOX	6
E - LOOP DETECTOR (6' x 6')	4
F - LOOP DETECTOR (6' x 30') "DELAY" (QUAD)	5
G - SIGN (RIGHT ONLY ARROW) R3-5R	1
H - SIGN (LEFT ONLY ARROW) R3-5L	2
PB - PEDESTRIAN PUSHBUTTON	4
J - OVERHEAD SIGN (SUDBROOK LANE)	4

NOTE -

LOOP DETECTORS PLACED AT STOP BARS SHOULD EXTEND APPROXIMATELY FIVE FEET IN FRONT OF SAME.

TS#3021

REVISION	BY
1	
2	
3	
4	
5	
6	

#100

BALTIMORE COUNTY
BUREAU
TRAFFIC ENGIN

REISTERSTOWN R
SUDBROOK LAN

SCALE 1" = 20'
DRAWN BY WRS DATE 9
CHECKED BY DATE
APPROVED DATE