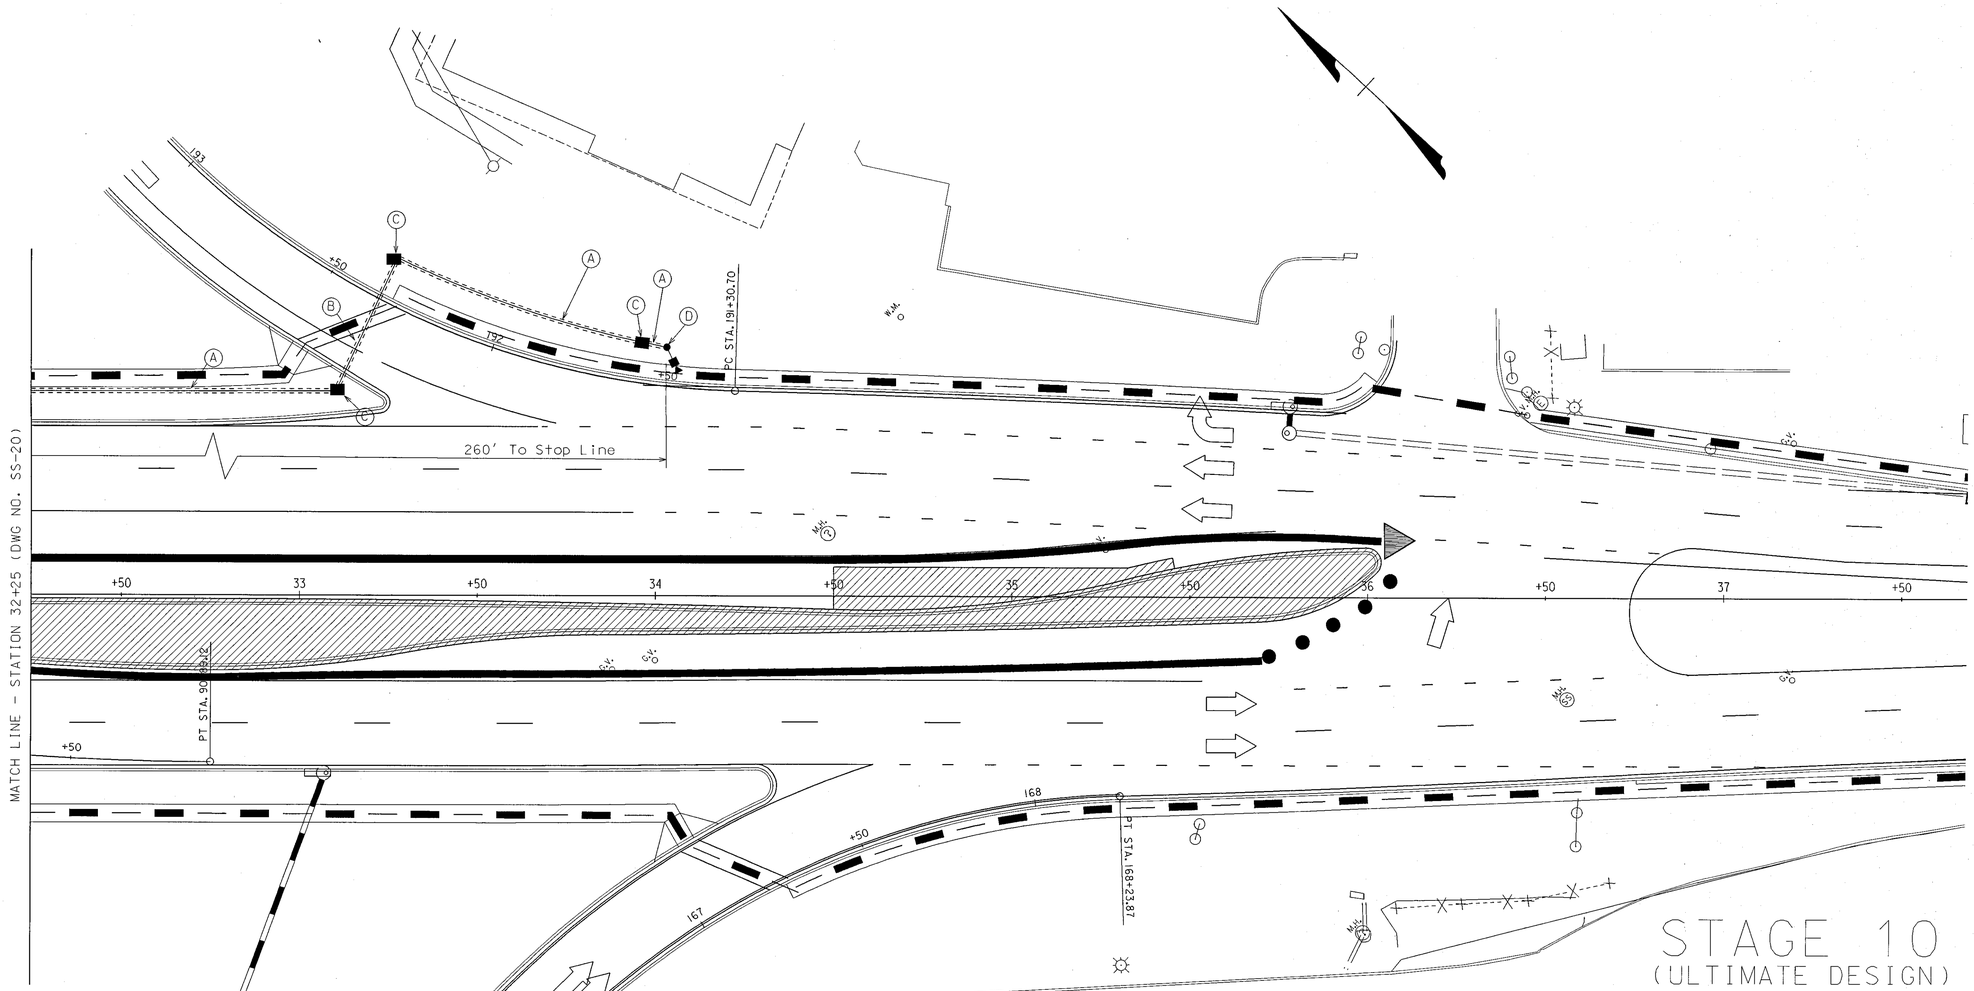

STAGE 10
(ULTIMATE DESIGN)

SCALE 1" : 20'

0 10 20 30 40

CONSTRUCTION DETAILS

A. INSTALL 3 IN. PVC SCHEDULE 80 ELECTRICAL CONDUIT - TRENCHED.

B. INSTALL 3 IN. PVC SCHEDULE 80 ELECTRICAL CONDUIT - BORED

C. INSTALL HANDHOLE

D. INSTALL 20' PEDESTAL POLE AND VIDEO DETECTION. VIDEO DETECTION TO BE INSTALLED AS DIRECTED BY THE ENGINEER.

⚠ REPLACE SHEET

DWG NO. SS-22

REVISIONS	APPROVALS
⚠ ADDENDUM NO. 1 7/26/00	ORIGINAL ASST. TRAFFIC ENGINEERING DESIGN DIVISION
	ASST. DISTRICT ENGINEER, TRAFFIC
	CHIEF, TRAFFIC ENGINEERING DESIGN DIVISION
(B) RECONSTRUCT FOR NEW INTERCHANGE MAR	FILE DIRECTOR, TRAFFIC & SAFETY

TRANSCORE
6850 Versar Center, Suite 350
Springfield Virginia 22151
Phone: 703-658-4088

MARYLAND DOT - STATE HIGHWAY ADMINISTRATION
Office of Traffic & Safety
TRAFFIC ENGINEERING DESIGN DIVISION
TRAFFIC SIGNALIZATION PLAN
MD 140 (REISTERSTOWN ROAD) AND I-695

DRAWN BY: J. JONES	F.A.P. NO.		TS NO. 936 B -X10	SHEET NO. 214 OF 256
CHECKED BY: P. NELSON	S.H.A. NO.			
SCALE: 1"=20'	COUNTY:	BALTIMORE	T.I.M.S. NO. D-115	
DATE: 5-2000	LOG MILE:			