DIMENSION DIAGRAM

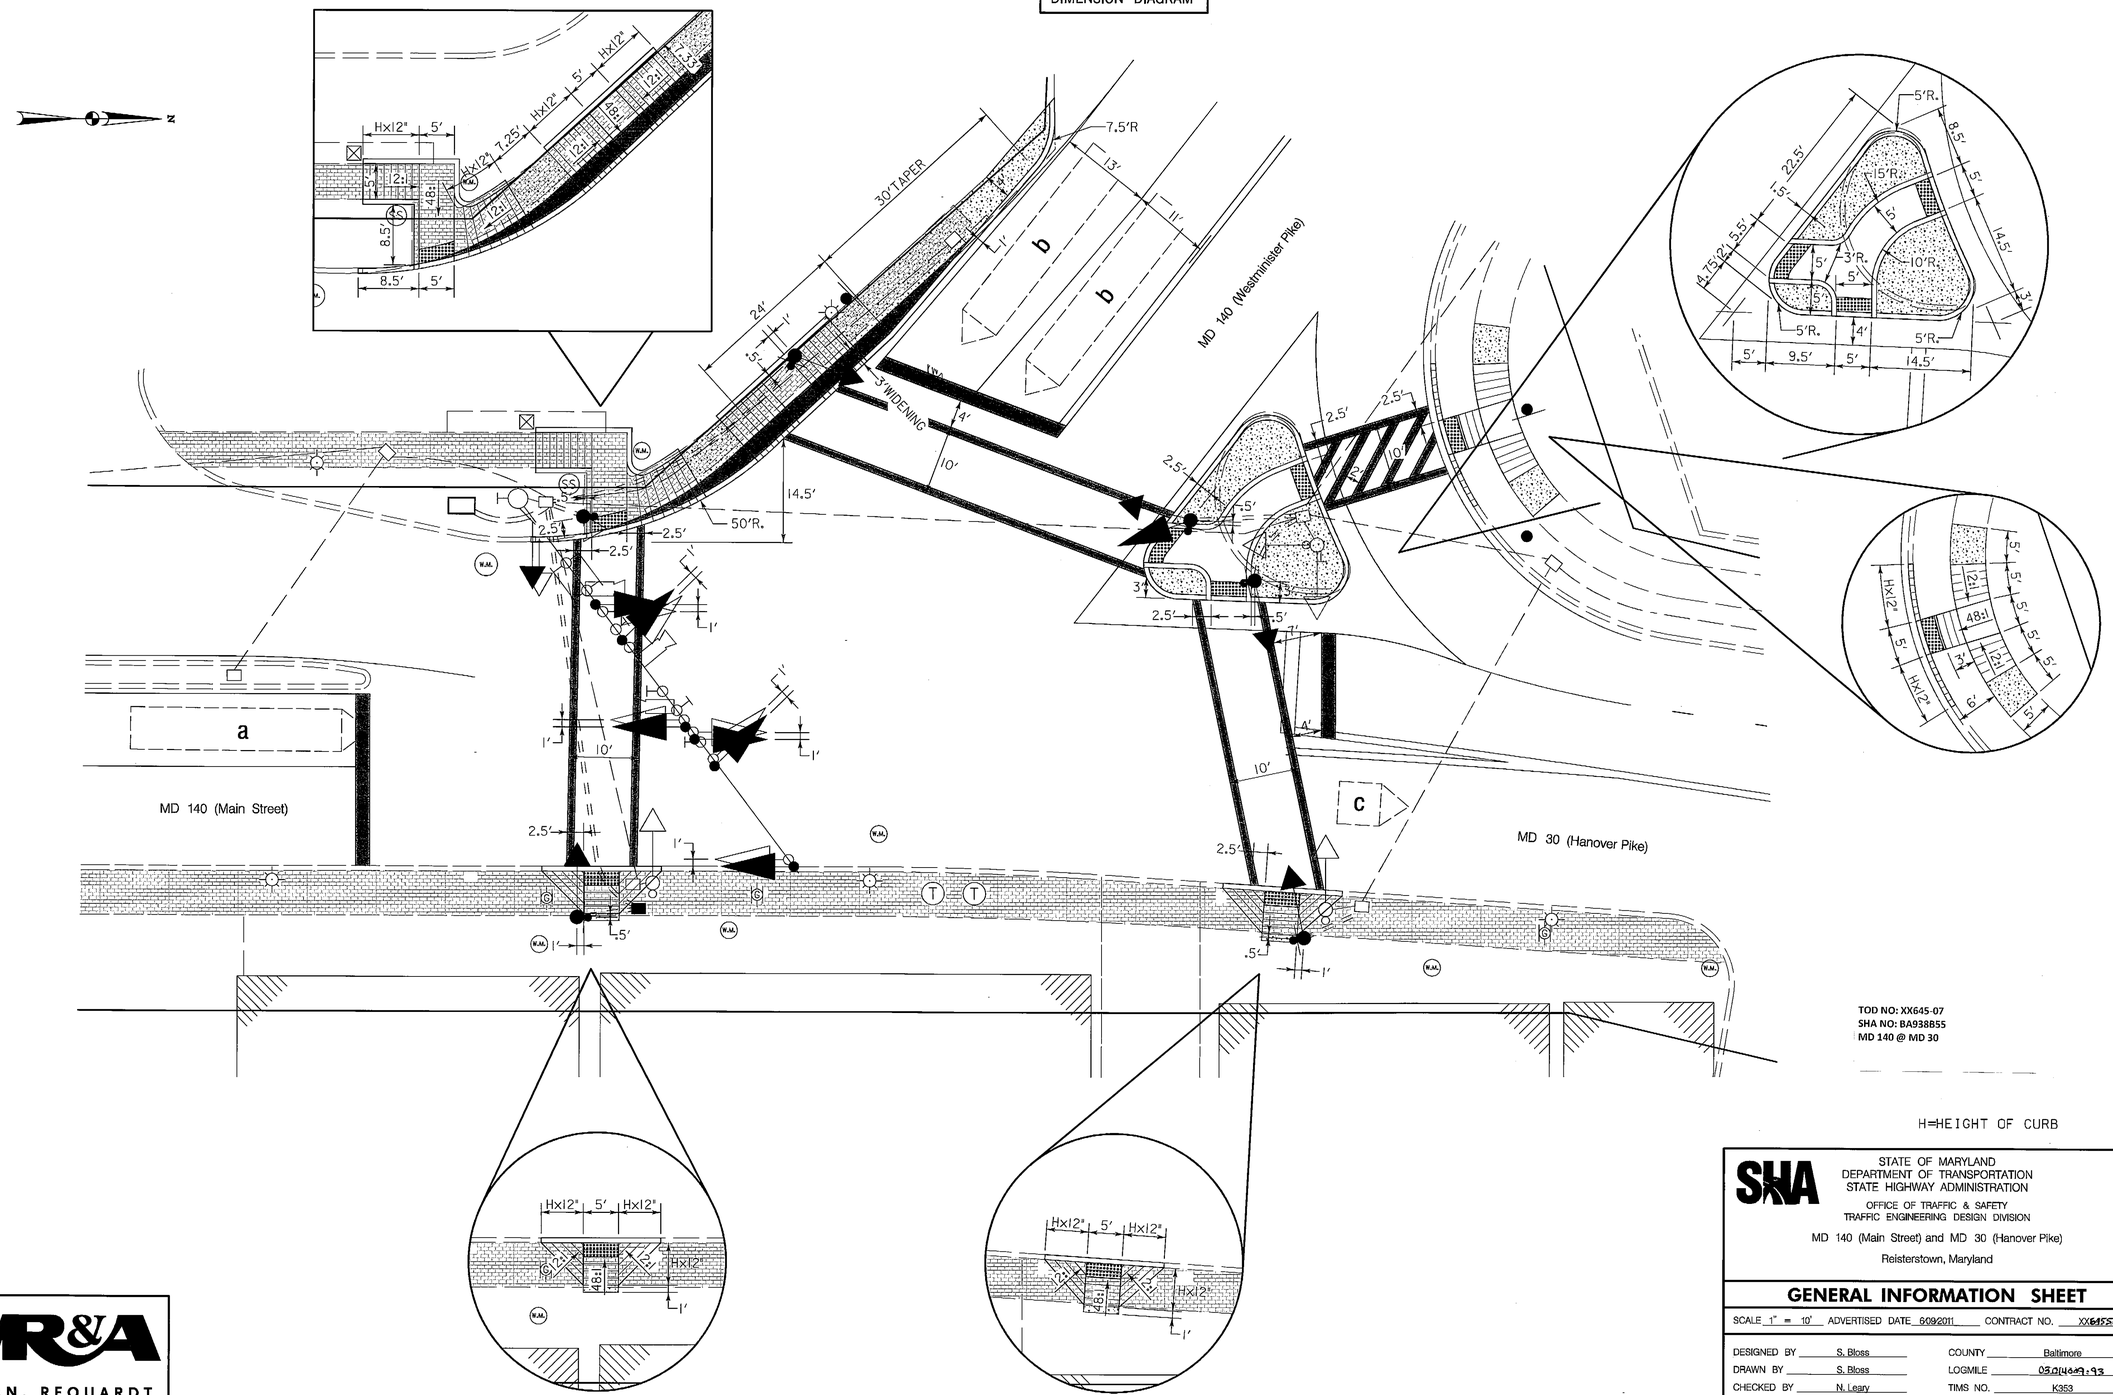

TOD NO: XX645-07
SHA NO: BA938855
MD 140 @ MD 30

H=HEIGHT OF CURB

WR&A
WHITMAN, REQUARDT & ASSOCIATES, LLP
801 South Caroline Street, Baltimore, Maryland 21231

BY: sbloss

SHA
STATE OF MARYLAND
DEPARTMENT OF TRANSPORTATION
STATE HIGHWAY ADMINISTRATION
OFFICE OF TRAFFIC & SAFETY
TRAFFIC ENGINEERING DESIGN DIVISION

MD 140 (Main Street) and MD 30 (Hanover Pike)
Reisterstown, Maryland

GENERAL INFORMATION SHEET

SCALE 1" = 10' ADVERTISED DATE 6/9/2011 CONTRACT NO. XX645STB5

DESIGNED BY	S. Bloss	COUNTY	Baltimore
DRAWN BY	S. Bloss	LOGMILE	03.01469-93
CHECKED BY	N. Leary	TIMS NO.	K353
F.A.P. NO.		TOD NO.	

TS NO. 435 E	DRAWING TSP-2 OF 3	SHEET NO. 2 OF 3

PLOTTED: 06-09-2011
FILE: N:\3\665-333\CADD\psG-N002_md140.dgn