F.H.W.A. REGION NO	STATE	FED. AID PROJ. NO	SHEET NO	TOTAL SHEETS
3	MD.		3	6

NOTE
1. PAVEMENT MARKINGS SHOWN ARE PROPOSED
2. PRIOR TO DETECTOR INSTALLATION AT ENTRANCE TO GREY ROCK, CONTRACTOR SHALL CONTACT FATHER GERRARD AT 486-5171
3. SIGNALS 11 AND 12 SHALL FLASH SIMULTANEOUSLY AT ALL TIMES

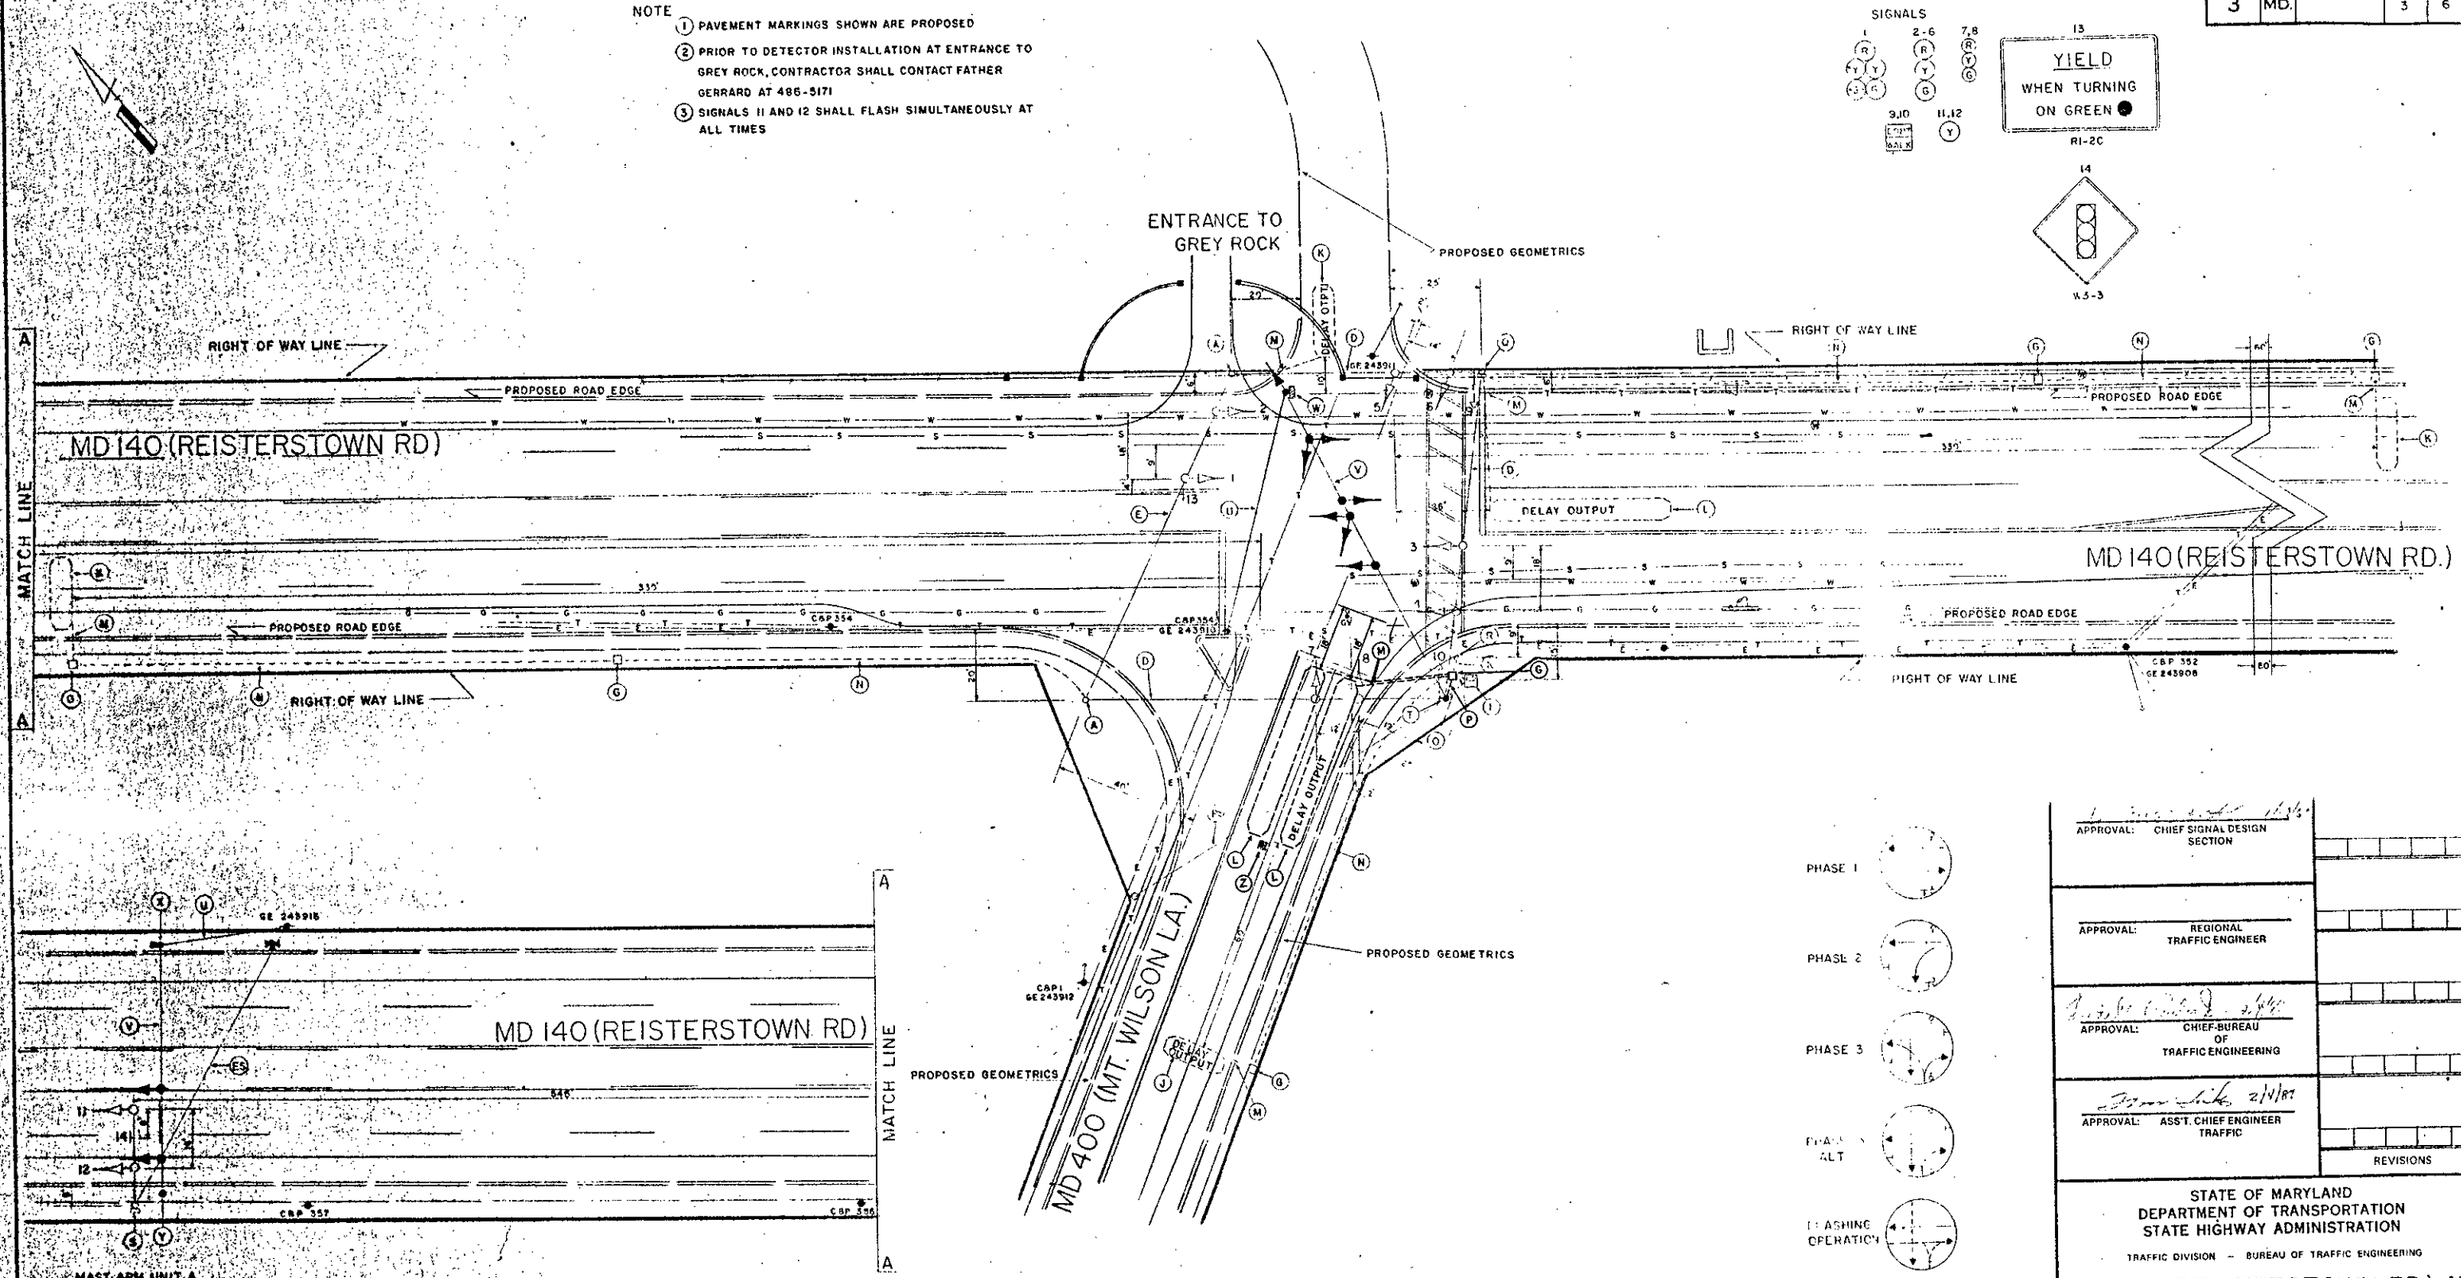

APPROVAL: CHIEF SIGNAL DESIGN SECTION

APPROVAL: REGIONAL TRAFFIC ENGINEER

APPROVAL: CHIEF-BUREAU OF TRAFFIC ENGINEERING

APPROVAL: ASS'T. CHIEF ENGINEER TRAFFIC 2/4/81

REVISIONS

STATE OF MARYLAND
DEPARTMENT OF TRANSPORTATION
STATE HIGHWAY ADMINISTRATION

TRAFFIC DIVISION – BUREAU OF TRAFFIC ENGINEERING

MD 140 (REISTERSTOWN RD.) AT MD 400 (MT. WILSON LA.)

SCALE 1" = 20' | DATE 12-9-80 | CONTRACT NO. B-275-000-471

DRAWN BY: J GORDON | COUNTY: BALTIMORE

DESIGNED BY: | SIGNAL NO.:

CHECKED BY:

DRAWING NO. TS-633

DO NOT REMOVE FROM FILE
OFFICIAL BUREAU OF TRAFFIC ENGINEERING