F H WA REGION NO	STATE	FED. AID PROJ. NO	SHEET NO.	TOTAL SHEETS
3	MD.			

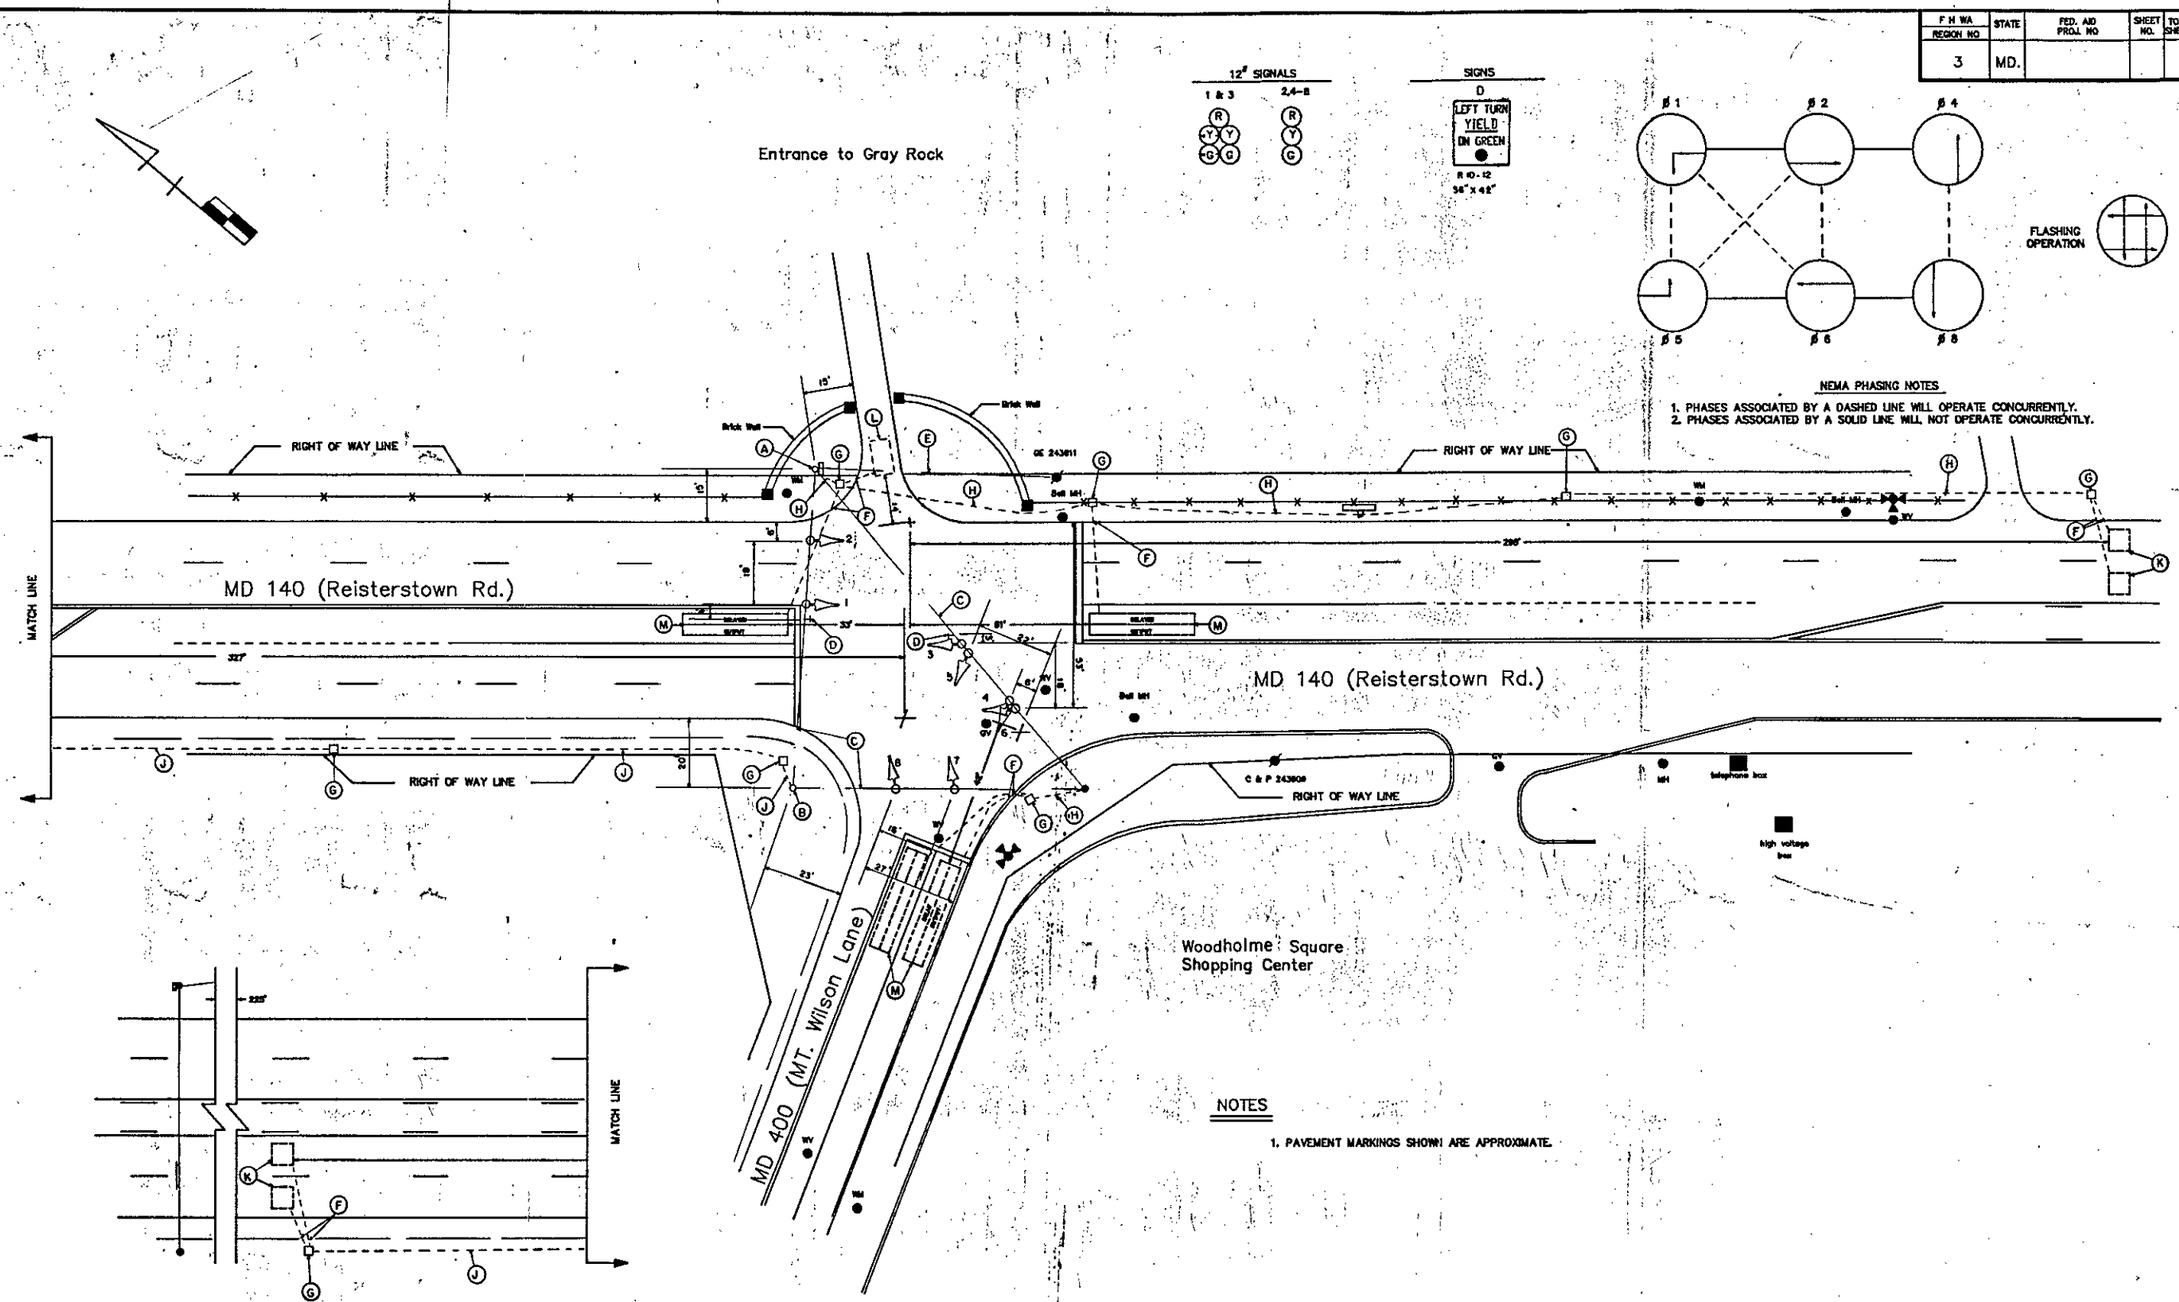

REVISIONS	APPROVALS
	CHIEF, SIGNAL DESIGN SECTION 2/24/87
	ASST. DISTRICT ENGINEER, TRAFFIC
	CHIEF, BUREAU OF TRAFFIC ENGINEERING 2-24-87
	DEPUTY CHIEF ENGINEER, OFFICE OF TRAFFIC 2-25-87

MARYLAND DEPARTMENT OF TRANSPORTATION
STATE HIGHWAY ADMINISTRATION – OFFICE OF TRAFFIC
BUREAU OF TRAFFIC ENGINEERING

DRAWN BY BRUCE THOMPSON RG
DES. BY: Bruce Thompson 2-24-87
CHK. BY: 7/24/87

MD 140 and MD 400 (MT. Wilson Lane)

COUNTY: BALTIMORE

DATE: REDRAWN 1-3-87
SCALE: 1"=20'
F.A.P. NO.
S.H.A. NO. B-820-501-476
TS/FILE NO. 633A
SHEET NO. ___ OF ___

03014002.53