F.H.W.A. REGION NO.	STATE	FED. AID PROJ. NO.	SHEET NO.	TOTAL SHEETS
3	MD.			

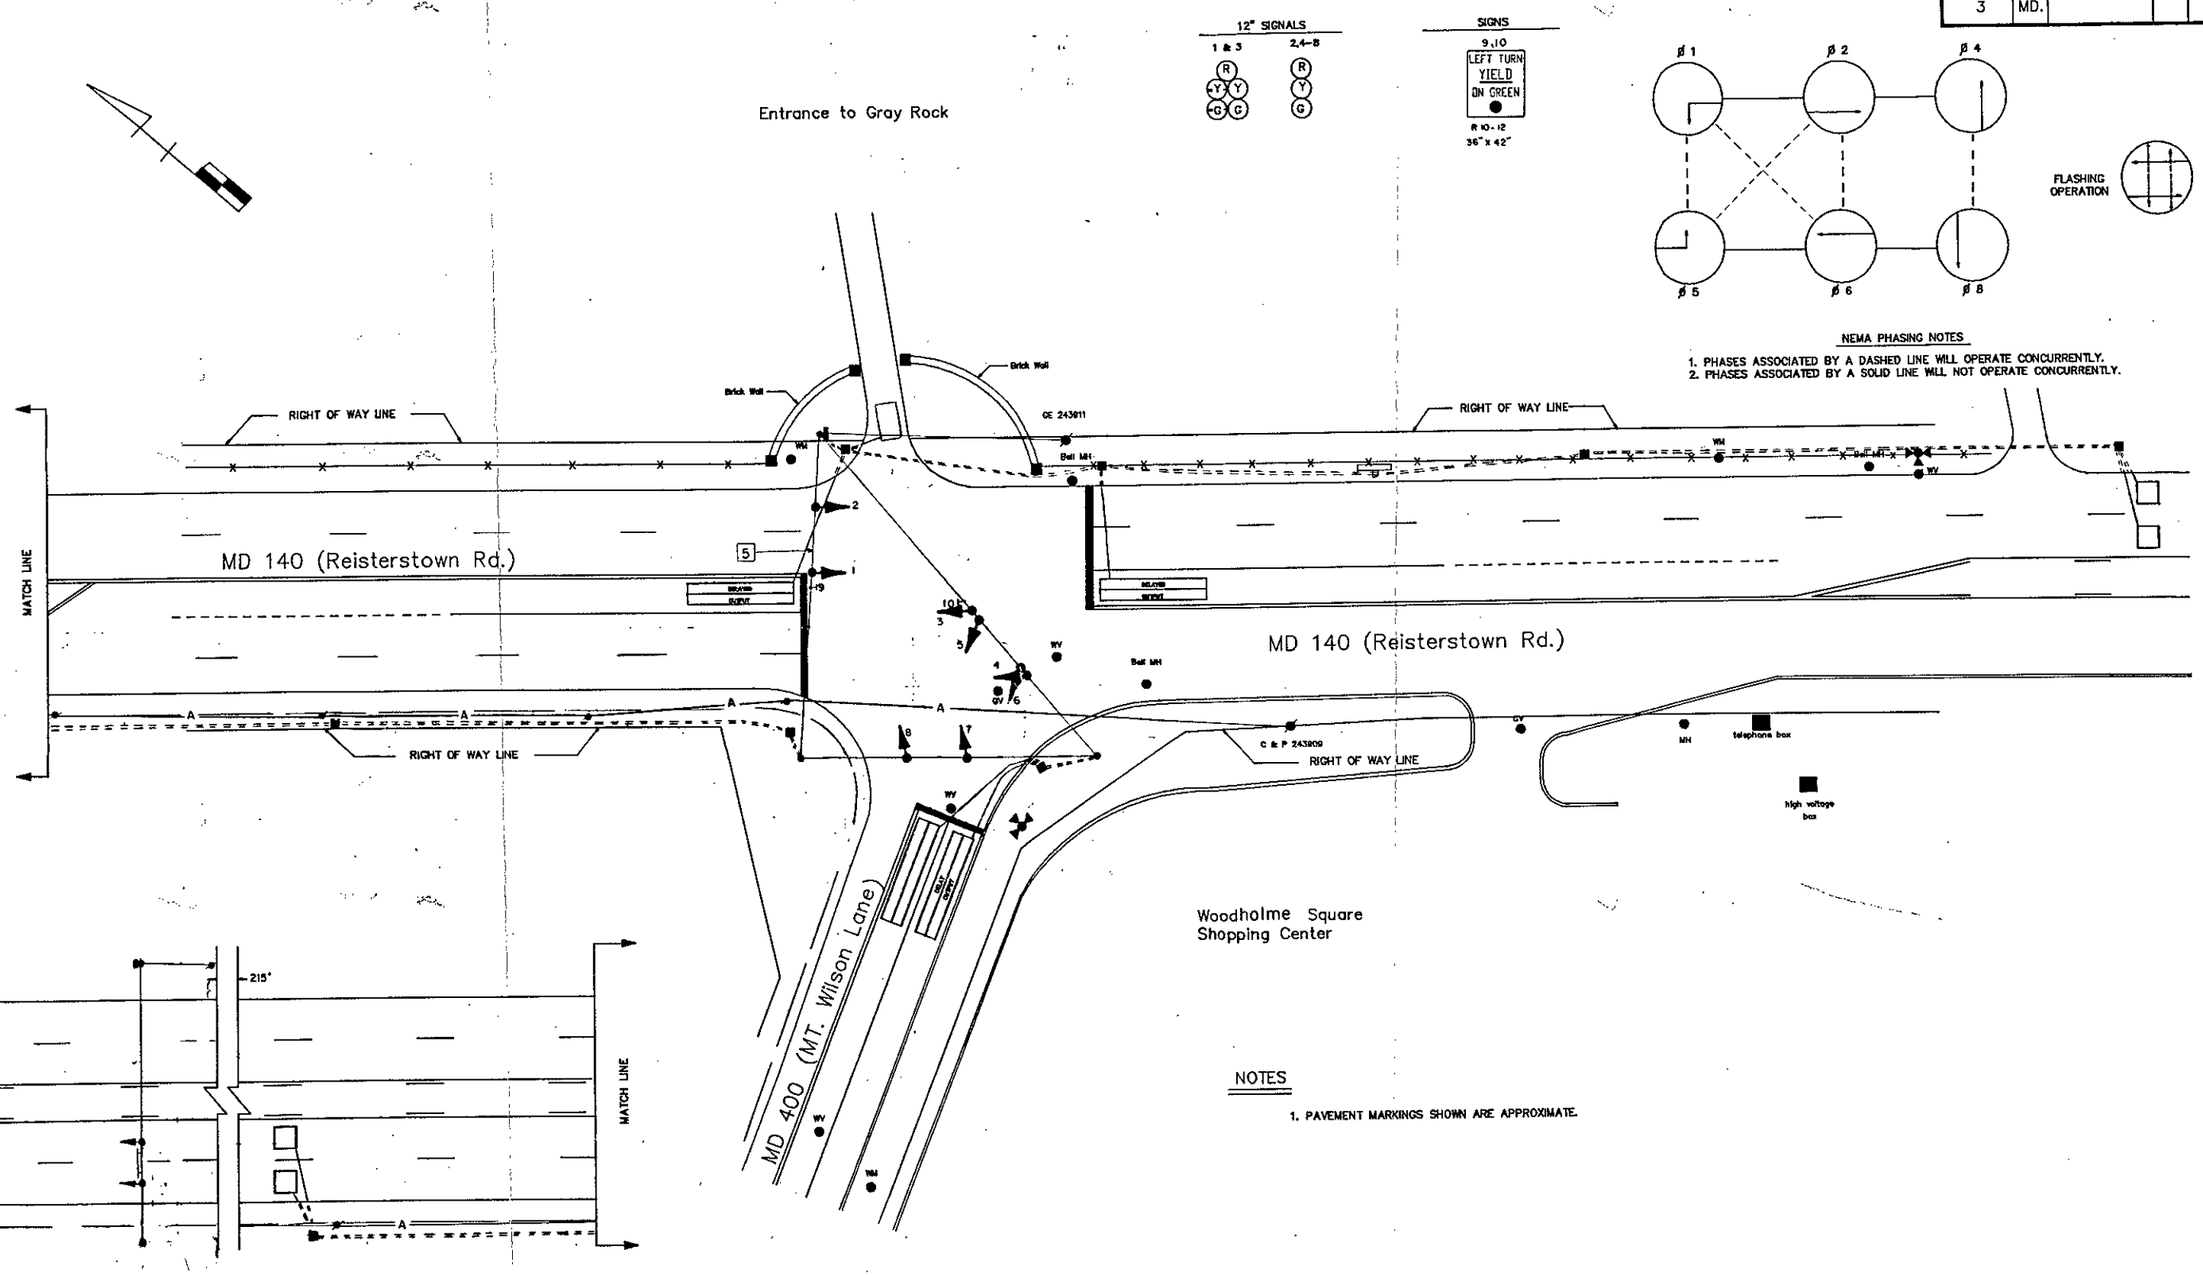

REVISIONS	APPROVALS
A. 02-87 RECONSTRUCT SIGNAL BT	CHIEF, SIGNAL DESIGN SECTION 2/24/87
	ASST. DISTRICT ENGINEER, TRAFFIC 2-24-87
	CHIEF, BUREAU OF TRAFFIC ENGINEERING 2-25-87
	DEPUTY CHIEF ENGINEER, OFFICE OF TRAFFIC

MARYLAND DEPARTMENT OF TRANSPORTATION
STATE HIGHWAY ADMINISTRATION – OFFICE OF TRAFFIC
BUREAU OF TRAFFIC ENGINEERING

03014002.53

DRAWN BY: BRUCE THOMPSON RG
DES. BY: Bruce Thompson 2-24-87
CHK. BY: 2/24/87
DATE: REDRAWN 1-3-87
SCALE: 1"=20'

MD 140 and MD 400 (MT. Wilson Lane)

COUNTY: BALTIMORE

F.A.P. NO.
S.H.A. NO. B-820-501-476

TS/FILE NO. 633 B

SHEET NO. ___ OF ___