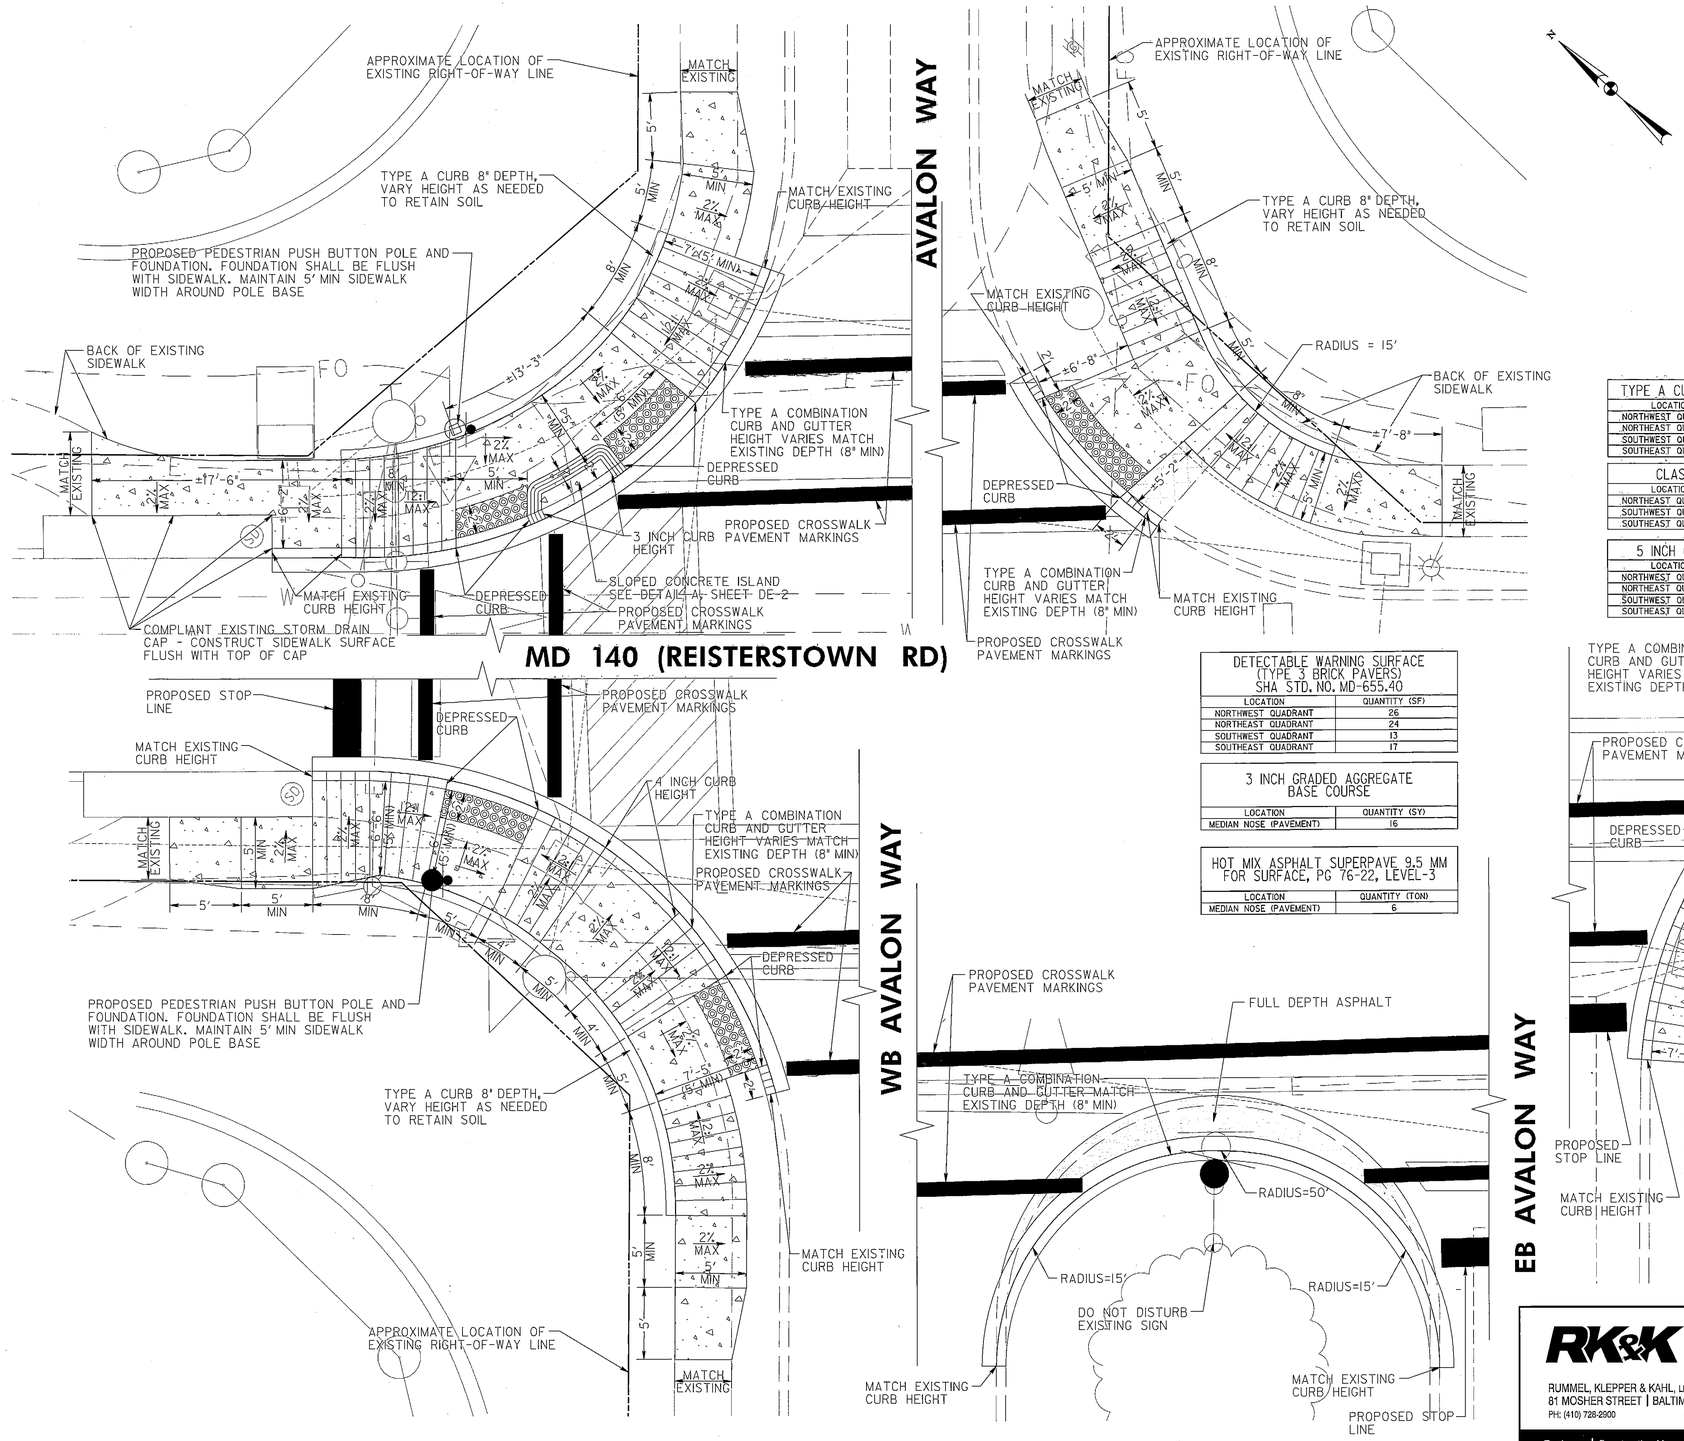

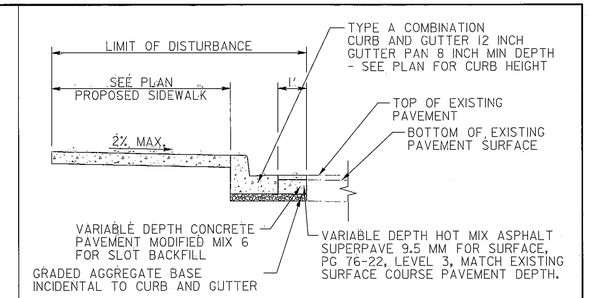

TYPICAL SECTION
PROPOSED SIDEWALK WITH CURB REPLACEMENT AND SLOT BACKFILL
NOT TO SCALE

TYPE A CURB ANY HEIGHT OR DEPTH	
LOCATION	QUANTITY (LF)
NORTHWEST QUADRANT	40
NORTHEAST QUADRANT	30
SOUTHWEST QUADRANT	22
SOUTHEAST QUADRANT	22

CLASS 2 EXCAVATION	
LOCATION	QUANTITY (CY)
NORTHEAST QUADRANT	0.5
SOUTHWEST QUADRANT	0.5
SOUTHEAST QUADRANT	0.5

5 INCH CONCRETE SIDEWALK	
LOCATION	QUANTITY (SF)
NORTHWEST QUADRANT	395
NORTHEAST QUADRANT	366
SOUTHWEST QUADRANT	268
SOUTHEAST QUADRANT	253

TYPE A COMBINATION CURB AND GUTTER ANY HEIGHT OR DEPTH	
LOCATION	QUANTITY (LF)
NORTHWEST QUADRANT	43
NORTHEAST QUADRANT	44
SOUTHWEST QUADRANT	27
SOUTHEAST QUADRANT	15
WEST MEDIAN	49

PLACING FURNISHED TOPSOIL 4 INCH DEPTH	
LOCATION	QUANTITY (SY)
NORTHEAST QUADRANT	1
SOUTHWEST QUADRANT	3
SOUTHEAST QUADRANT	3

TURFGRASS SOD ESTABLISHMENT	
LOCATION	QUANTITY (SY)
NORTHEAST QUADRANT	1
SOUTWEST QUADRANT	3
SOUTHEAST QUADRANT	3

DETECTABLE WARNING SURFACE (TYPE 3 BRICK PAVERS) SHA STD. NO. MD-655.40	
LOCATION	QUANTITY (SF)
NORTHWEST QUADRANT	26
NORTHEAST QUADRANT	24
SOUTHWEST QUADRANT	13
SOUTHEAST QUADRANT	17

3 INCH GRADED AGGREGATE BASE COURSE	
LOCATION	QUANTITY (SY)
MEDIAN NOSE (PAVEMENT)	16

HOT MIX ASPHALT SUPERPAVE 9.5 MM FOR SURFACE, PG 76-22, LEVEL-3	
LOCATION	QUANTITY (TON)
MEDIAN NOSE (PAVEMENT)	6

LEGEND
- CONCRETE PAVEMENT
- DETECTABLE WARNING SURFACE SHA STD. NO. MD-655.40 (TYPE 3 BRICK PAVERS)
- CLASS 2 EXCAVATION
- FULL DEPTH ASPHALT

GENERAL NOTES
REFER TO SHEET DE-2 FOR ALL GENERAL NOTES AND ADDITIONAL DETAILS.

STATE OF MARYLAND
DEPARTMENT OF TRANSPORTATION
STATE HIGHWAY ADMINISTRATION

MD 140 (REISTERSTOWN RD) AT AVALON WAY

RK&K
RUMMEL, KLEPPER & KAHL, LLP
81 MOSHER STREET | BALTIMORE, MD 21217
PH: (410) 728-2900 FAX: (410) 728-3160
Engineers | Construction Managers | Planners | Scientists
www.rkk.com

RAMP DETAILS

SCALE 1" = 5' DATE MARCH 2013 CONTRACT NO. XY1515185

DESIGNED BY JDG
DRAWN BY JBB
CHECKED BY ATD
FAP NO.
COUNTY BALTIMORE
LOGMILE 03014002.93
TIMS NO. L825
TOD NO.

TS NO. 3666B-DE | DRAWING DE-1 OF 3 | SHEET NO. 3 OF 3

PLOTTED:
FILE: K:\projects\2008\08148_tcddes\Task 147_MD 140 Avalon\CADD\Plan\pDE-P001_MD140-Avalon.dgn

BY: jgolomb