KEUFFEL & ESSER COMPANY

SEQUENCE

SIGNALS	2 + 6		4		FLASH
1 - 4	G	Y	R	R	Y
5 - 6	R	R	G	Y	R

12" LENSES

R
Y
G

1 - 4

8" LENSES

R
Y
G

5, 6

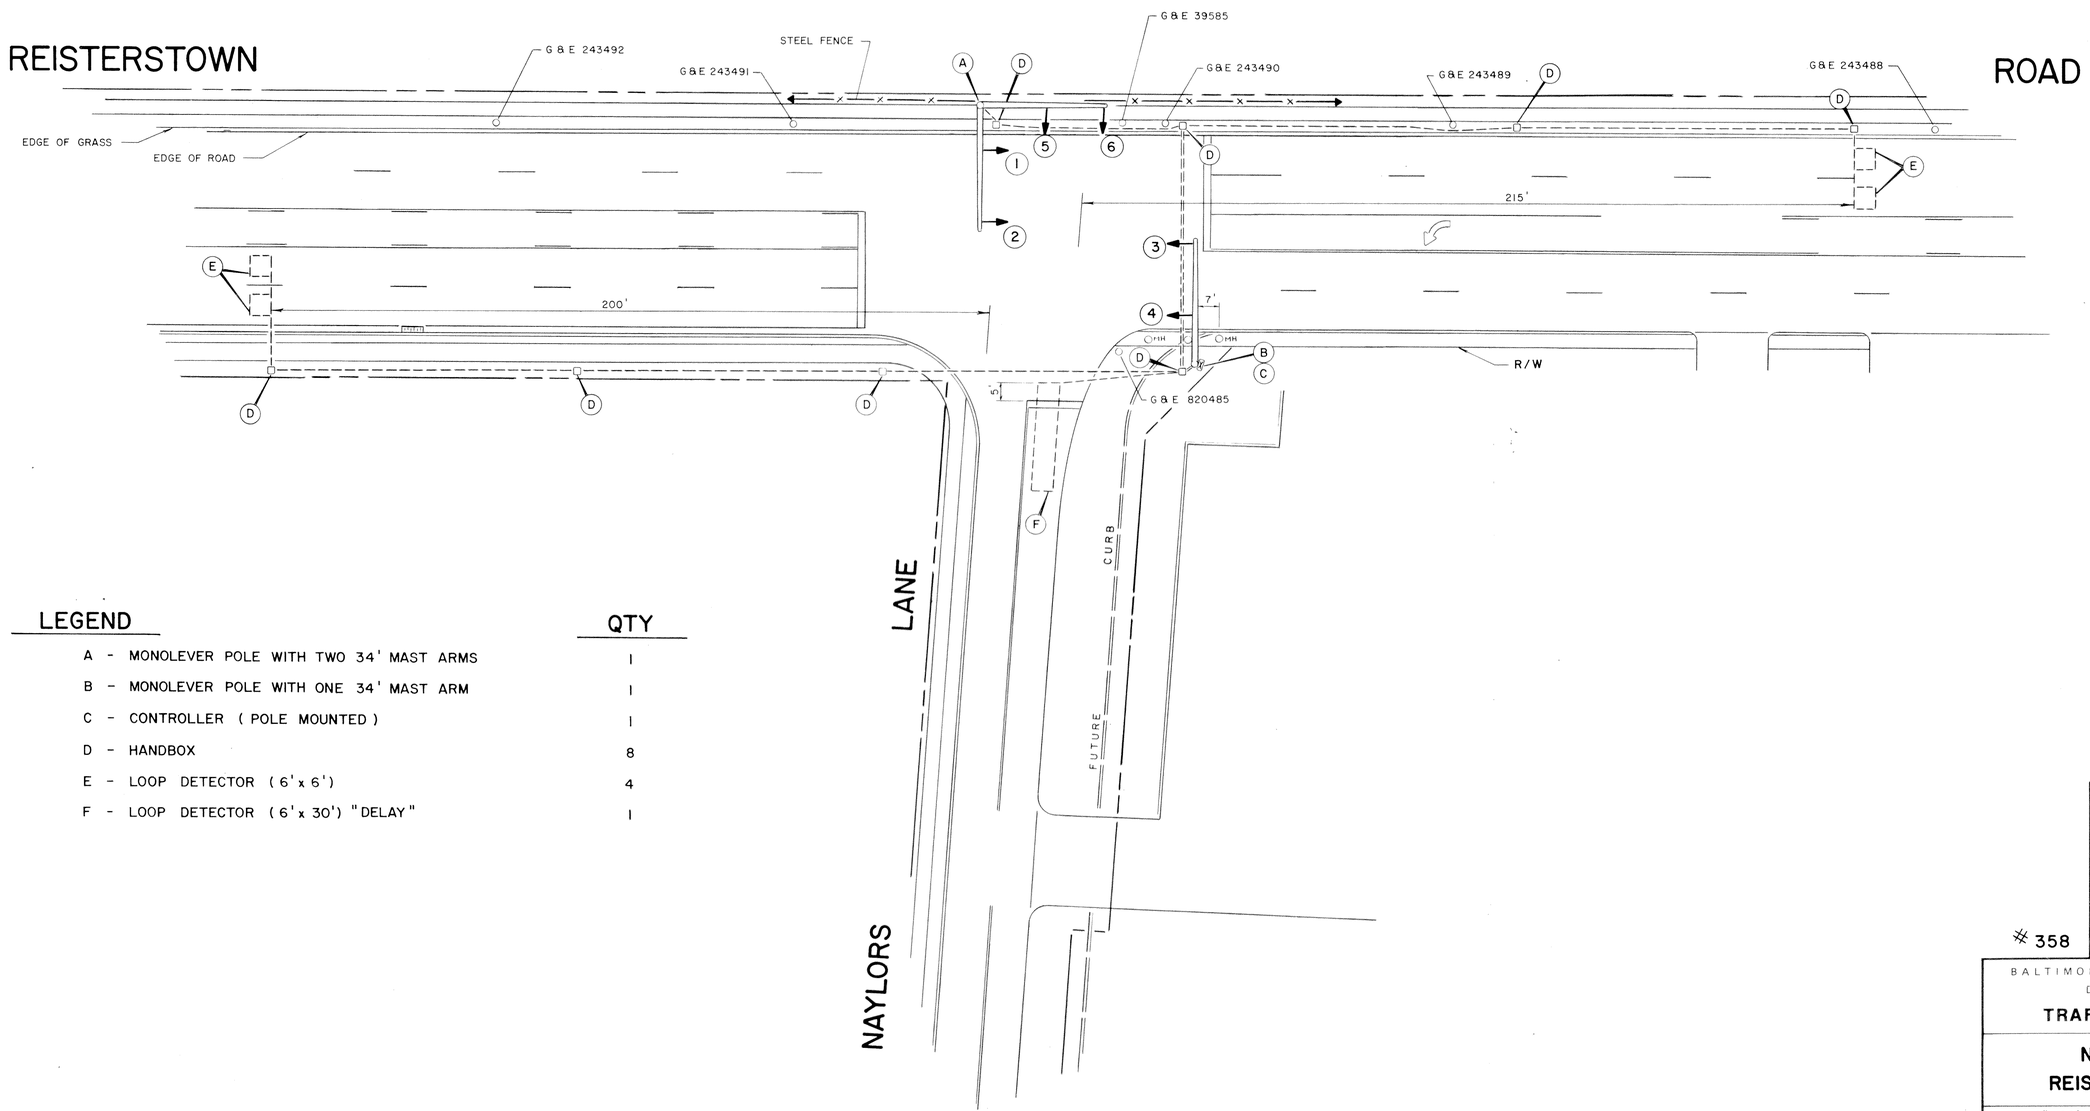

LEGEND

	QTY
A - MONOLEVER POLE WITH TWO 34' MAST ARMS	1
B - MONOLEVER POLE WITH ONE 34' MAST ARM	1
C - CONTROLLER (POLE MOUNTED)	1
D - HANDBOX	8
E - LOOP DETECTOR (6' x 6')	4
F - LOOP DETECTOR (6' x 30') "DELAY"	1

TS-2345

	REVISION	BY	DATE
1			
2			
3			
4			
5			
6			

358

BALTIMORE COUNTY MARYLAND
DEPARTMENT OF
TRAFFIC ENGINEERING

NAYLORS LANE
REISTERSTOWN ROAD

SCALE 1" = 20'
DRAWN BY WRS DATE 5-11-87
CHECKED BY DATE 5-12-87
APPROVED DATE 5/12/87

DWG. NO. **S-428**