K&E× MC 486

SEQUENCE

SIGNALS	1		2		FLASH
1 - 4	G	A	R	R	A
5 - 8	R	R	G	A	R
9	DW	DW	FW	FDW	OFF

8" LENS

1 - 8

9

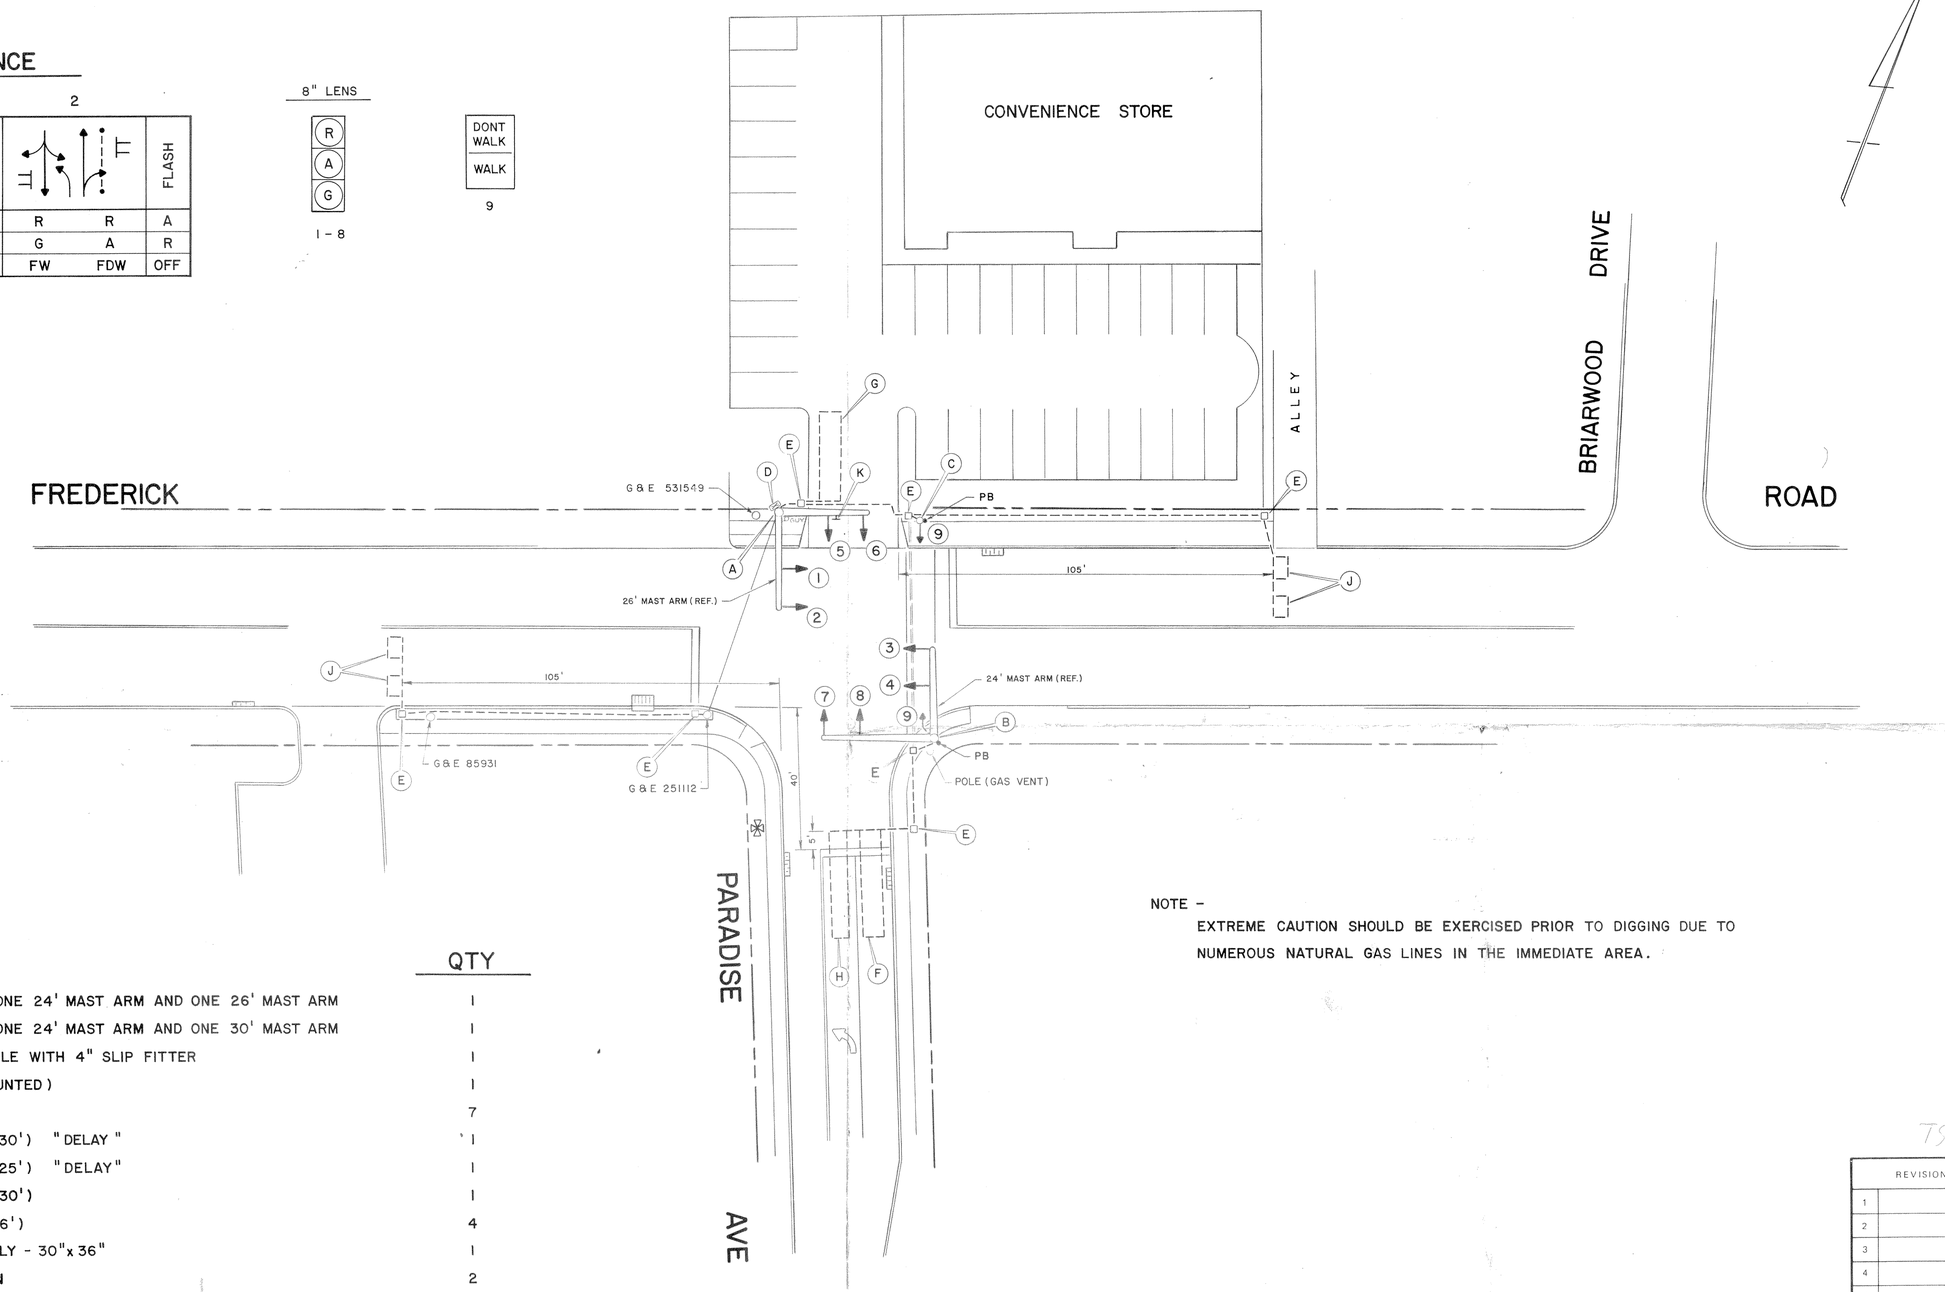

NOTE -

EXTREME CAUTION SHOULD BE EXERCISED PRIOR TO DIGGING DUE TO NUMEROUS NATURAL GAS LINES IN THE IMMEDIATE AREA.

LEGEND

		QTY
A -	MONOLEVER POLE WITH ONE 24' MAST ARM AND ONE 26' MAST ARM	1
B -	MONOLEVER POLE WITH ONE 24' MAST ARM AND ONE 30' MAST ARM	1
C -	4" x 8' STEEL STRAIN POLE WITH 4" SLIP FITTER	1
D -	CONTROLLER (POLE MOUNTED)	1
E -	HANDBOX	7
F -	LOOP DETECTOR (6' x 30') "DELAY"	1
G -	LOOP DETECTOR (6' x 25') "DELAY"	1
H -	LOOP DETECTOR (5' x 30')	1
J -	LOOP DETECTOR (4' x 6')	4
K -	SIGN (R3-5) LEFT ONLY - 30" x 36"	1
PB -	PEDESTRIAN PUSHBUTTON	2

TS # 3814

REVISION	BY	DATE
1		
2		
3		
4		
5		
6		

BALTIMORE COUNTY MARYLAND
DEPARTMENT OF
TRAFFIC ENGINEERING

FREDERICK ROAD
PARADISE AVENUE

SCALE 1" = 20'
DRAWN BY W. R. SMITH DATE 7-7-83
CHECKED BY DATE 7-18-83
APPROVED DATE

DWG. NO. S-403