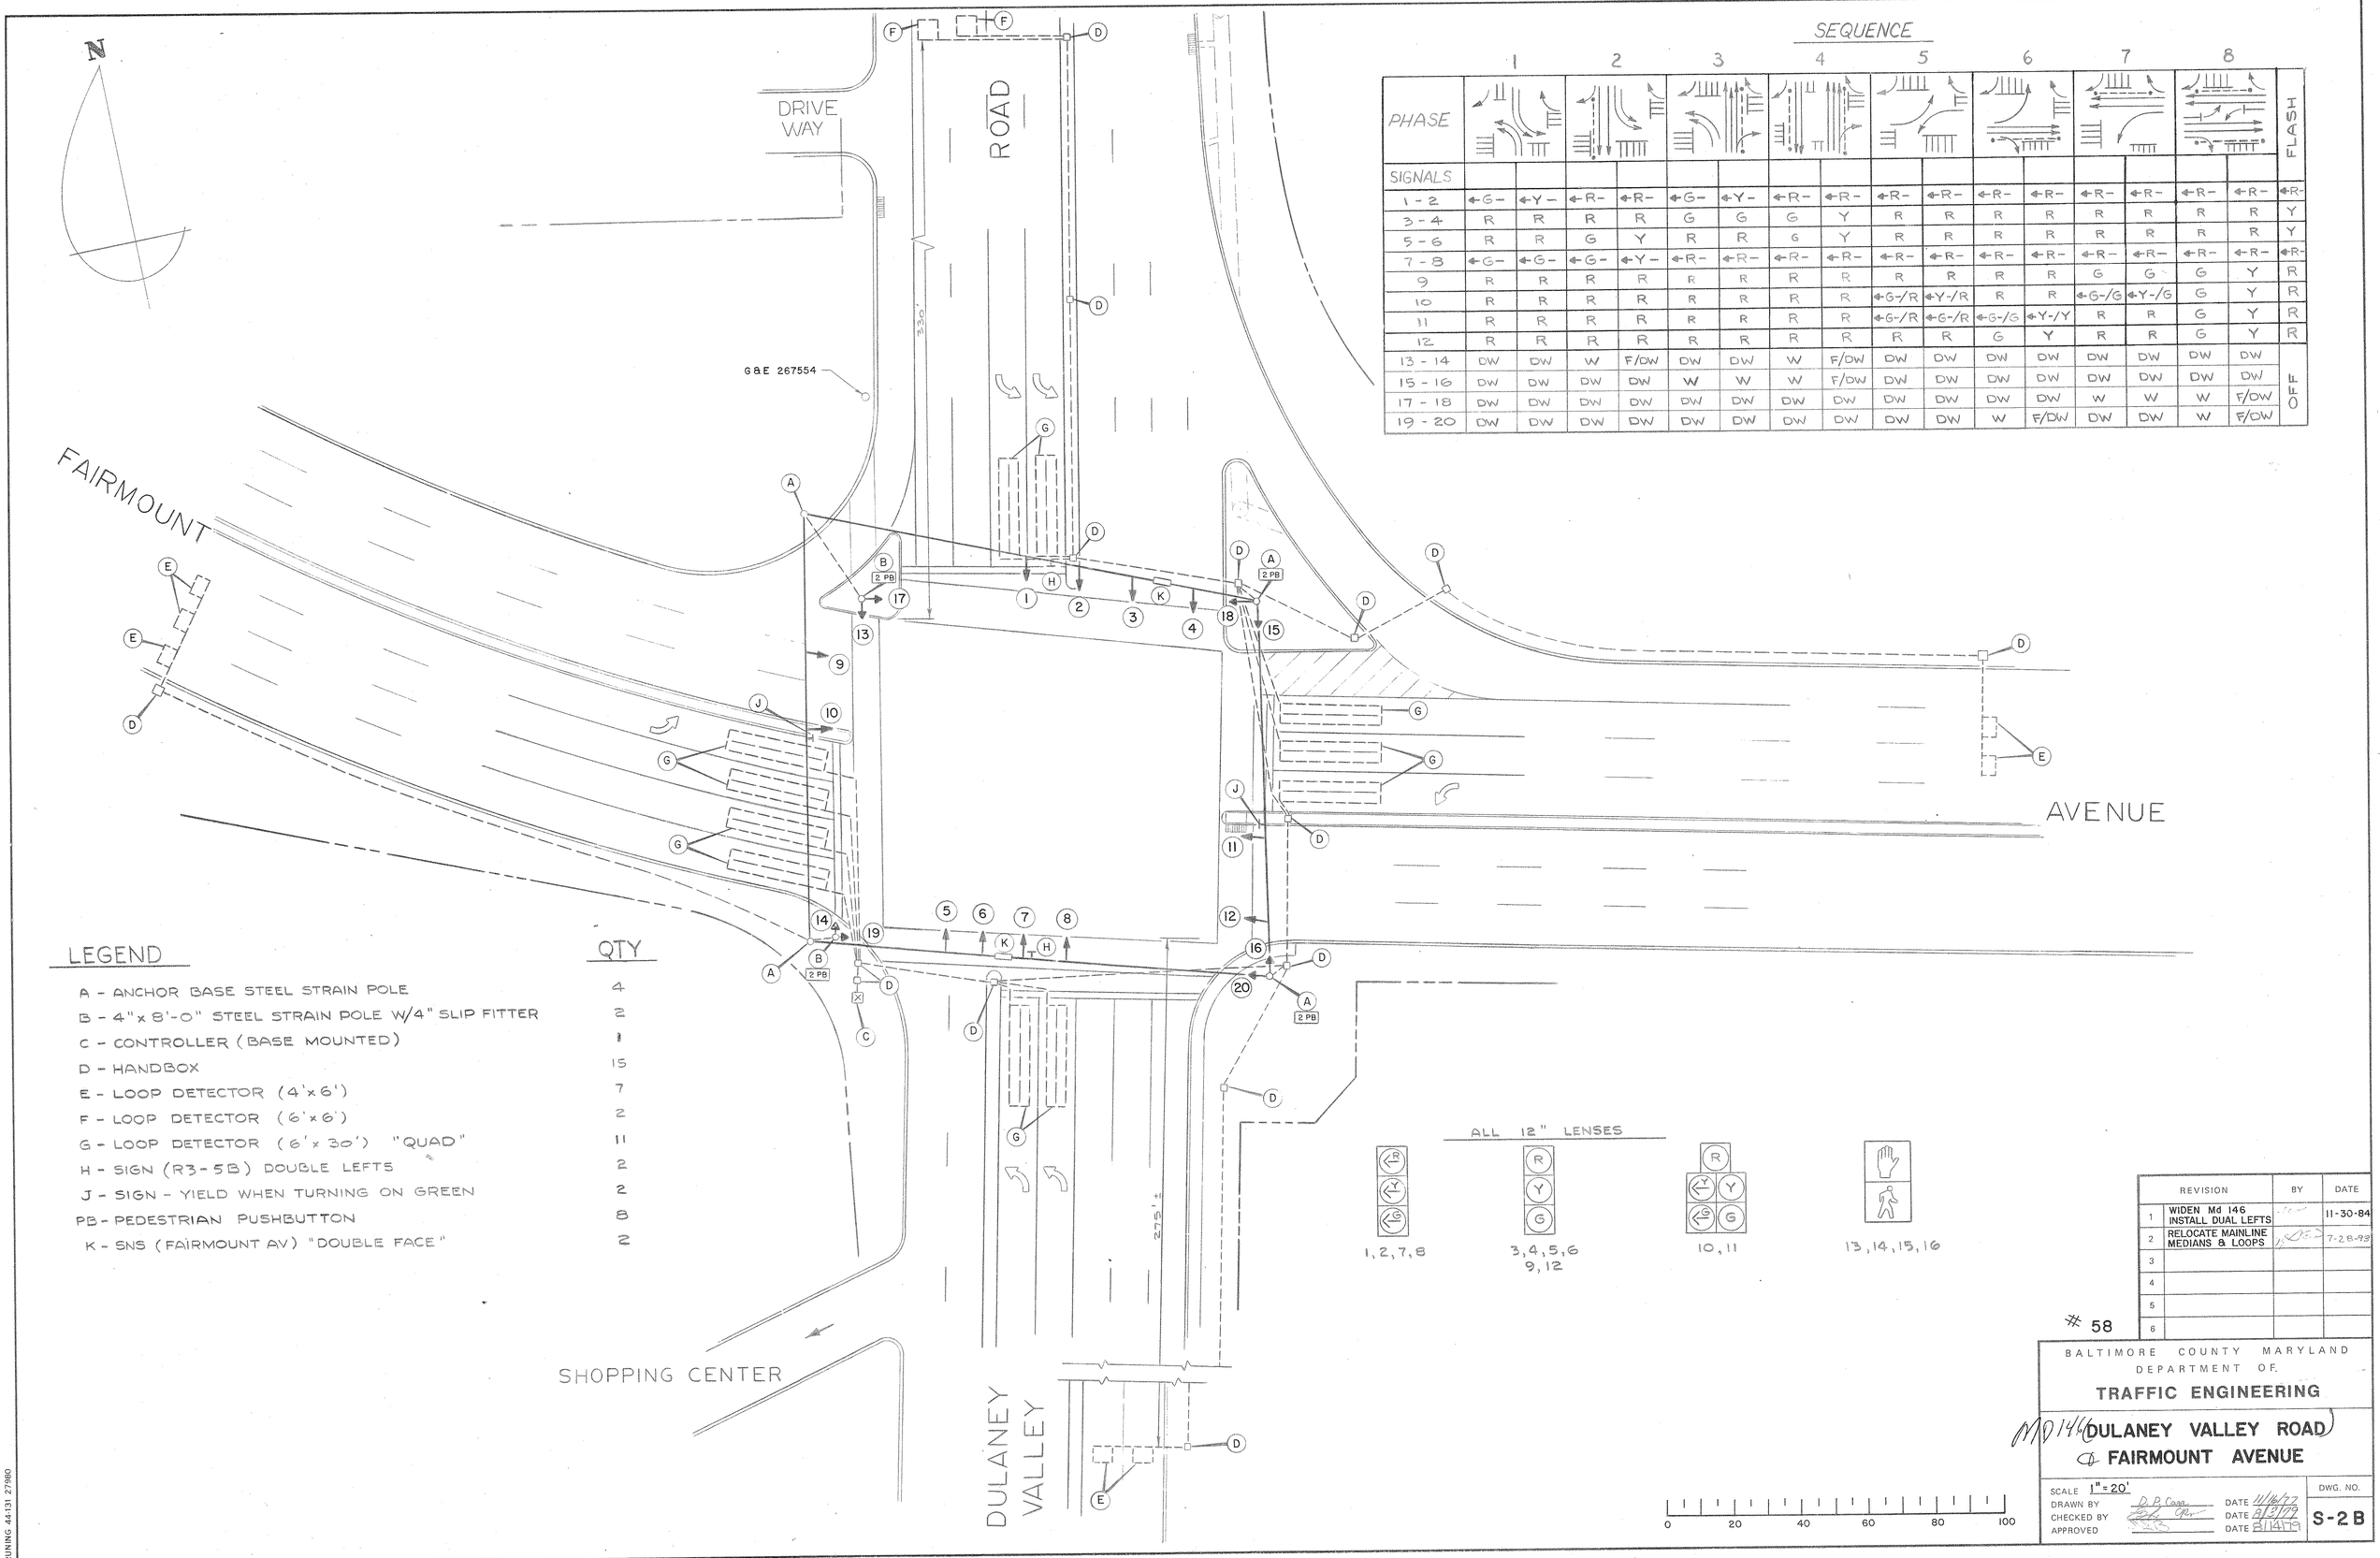

SEQUENCE

PHASE	1	2	3	4	5	6	7	8	FLASH
SIGNALS									
1 - 2	←G-	←Y-	←R-	←R-	←G-	←Y-	←R-	←R-	←R-	←R-	←R-	←R-	←R-	←R-	←R-	←R-	←R-
3 - 4	R	R	R	R	G	G	G	Y	R	R	R	R	R	R	R	R	Y
5 - 6	R	R	G	Y	R	R	G	Y	R	R	R	R	R	R	R	R	Y
7 - 8	←G-	←G-	←G-	←Y-	←R-	←R-	←R-	←R-	←R-	←R-	←R-	←R-	←R-	←R-	←R-	←R-	←R-
9	R	R	R	R	R	R	R	R	R	R	R	R	G	G	G	Y	R
10	R	R	R	R	R	R	R	R	←G-/R	←Y-/R	R	R	←G-/G	←Y-/G	G	Y	R
11	R	R	R	R	R	R	R	R	←G-/R	←G-/R	←G-/G	←Y-/Y	R	R	G	Y	R
12	R	R	R	R	R	R	R	R	R	R	G	Y	R	R	G	Y	R
13 - 14	DW	DW	W	F/DW	DW	DW	W	F/DW	DW	DW	DW	DW	DW	DW	DW	DW	OFF
15 - 16	DW	DW	DW	DW	W	W	W	F/DW	DW	DW	DW	DW	DW	DW	DW	DW	
17 - 18	DW	DW	DW	DW	DW	DW	DW	DW	DW	DW	DW	DW	W	W	W	F/DW	
19 - 20	DW	DW	DW	DW	DW	DW	DW	DW	DW	DW	W	F/DW	DW	DW	W	F/DW	

LEGEND

	QTY
A - ANCHOR BASE STEEL STRAIN POLE	4
B - 4"x 8'-0" STEEL STRAIN POLE W/4" SLIP FITTER	2
C - CONTROLLER (BASE MOUNTED)	1
D - HANDBOX	15
E - LOOP DETECTOR (4'x6')	7
F - LOOP DETECTOR (6'x6')	2
G - LOOP DETECTOR (6'x 30') "QUAD"	11
H - SIGN (R3-5B) DOUBLE LEFTS	2
J - SIGN - YIELD WHEN TURNING ON GREEN	2
PB - PEDESTRIAN PUSHBUTTON	8
K - SNS (FAIRMOUNT AV) "DOUBLE FACE"	2

	REVISION	BY	DATE
1	WIDEN Md 146 INSTALL DUAL LEFTS		11-30-84
2	RELOCATE MAINLINE MEDIANS & LOOPS		7-28-93
3			
4			
5			
6			

58

BALTIMORE COUNTY MARYLAND
DEPARTMENT OF
TRAFFIC ENGINEERING

MD 146 DULANEY VALLEY ROAD @ FAIRMOUNT AVENUE

SCALE 1" = 20'
DRAWN BY D.B. Cooper DATE 11/14/77
CHECKED BY DATE 8/3/79
APPROVED DATE 8/14/79

DWG. NO. S-2B

RUNING 44-131 27980